

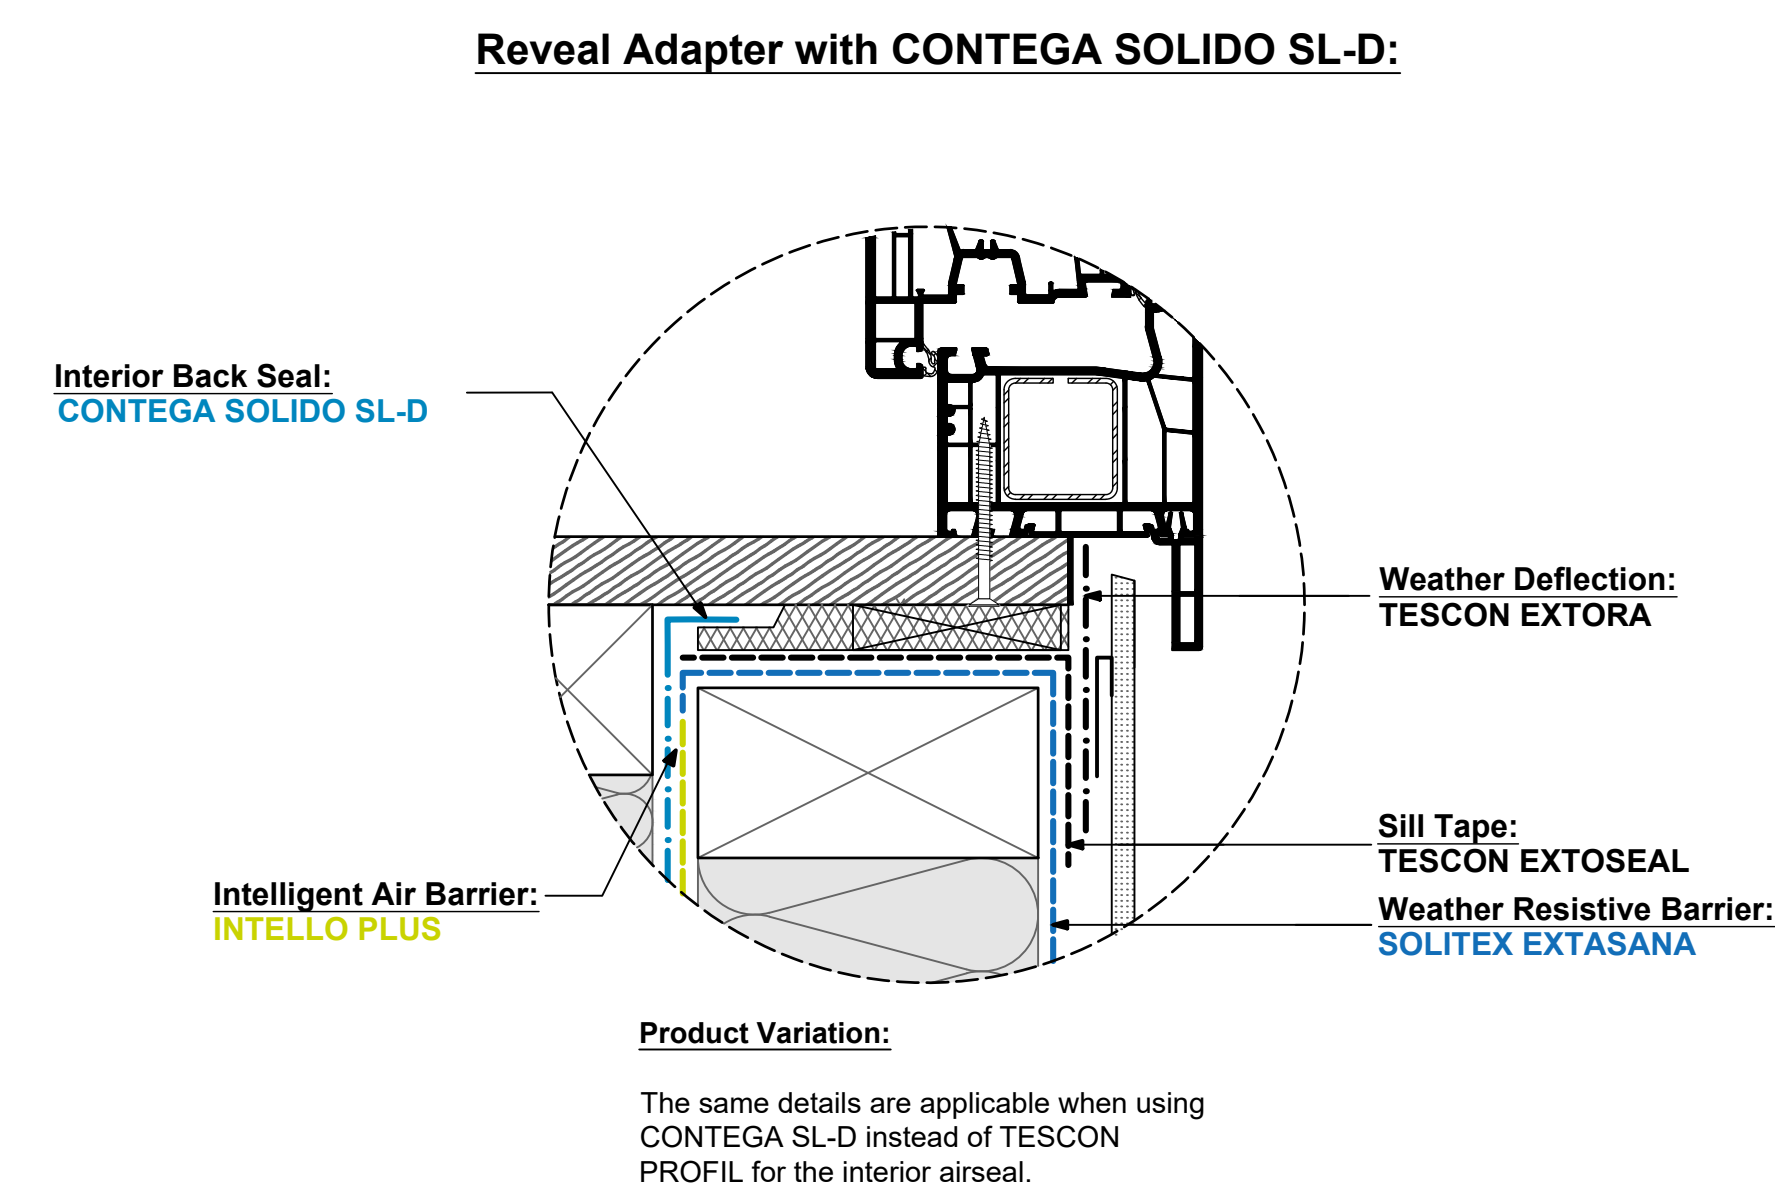
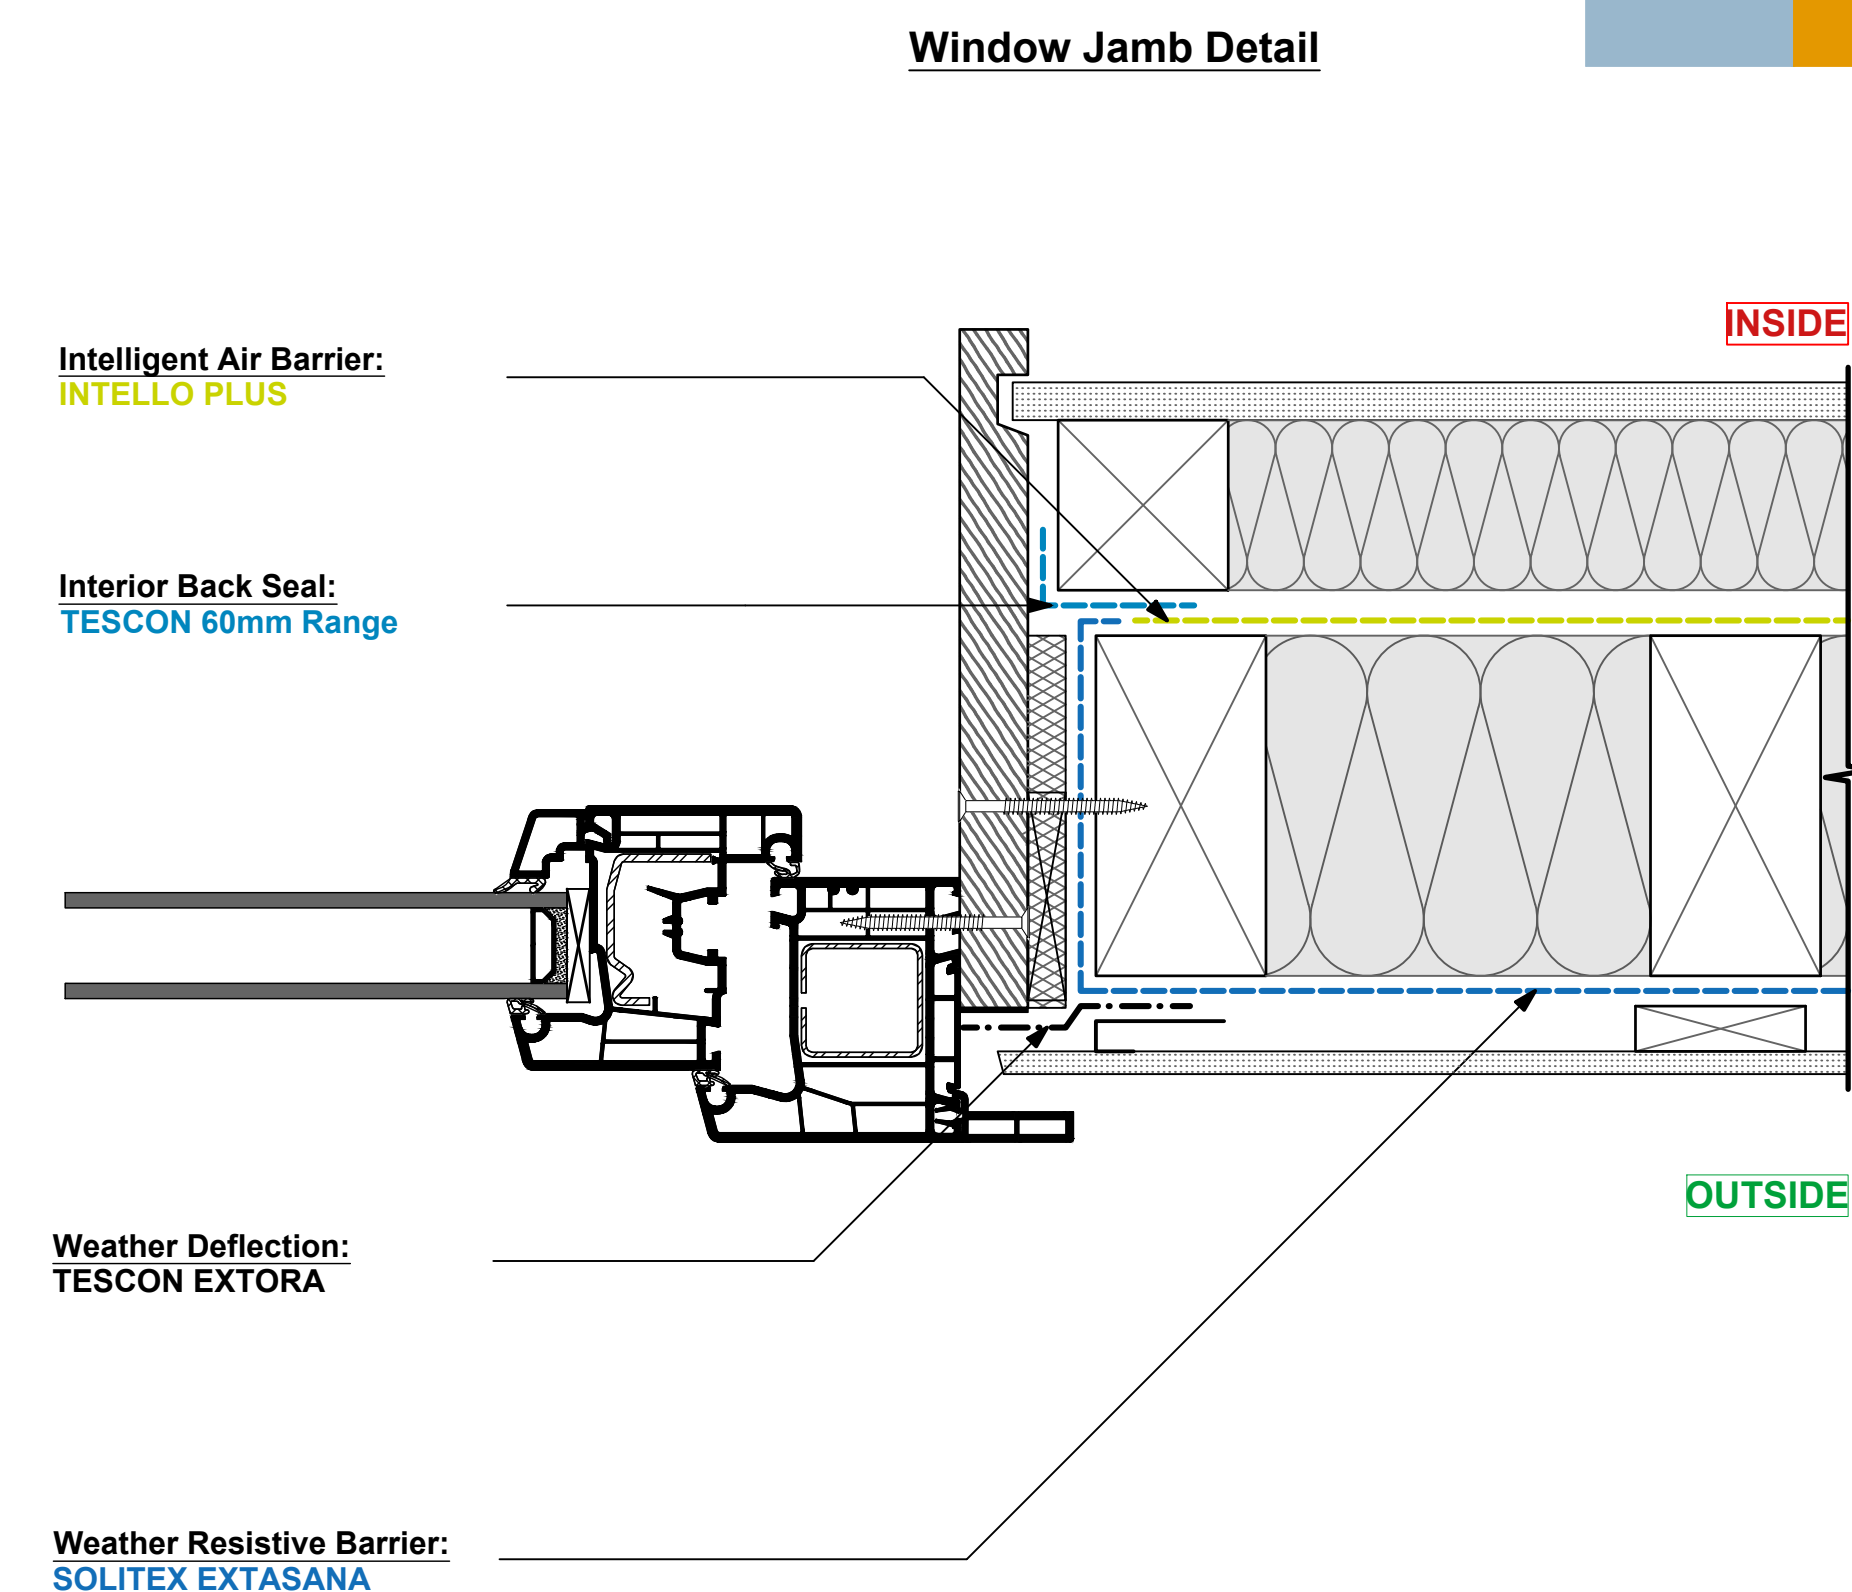
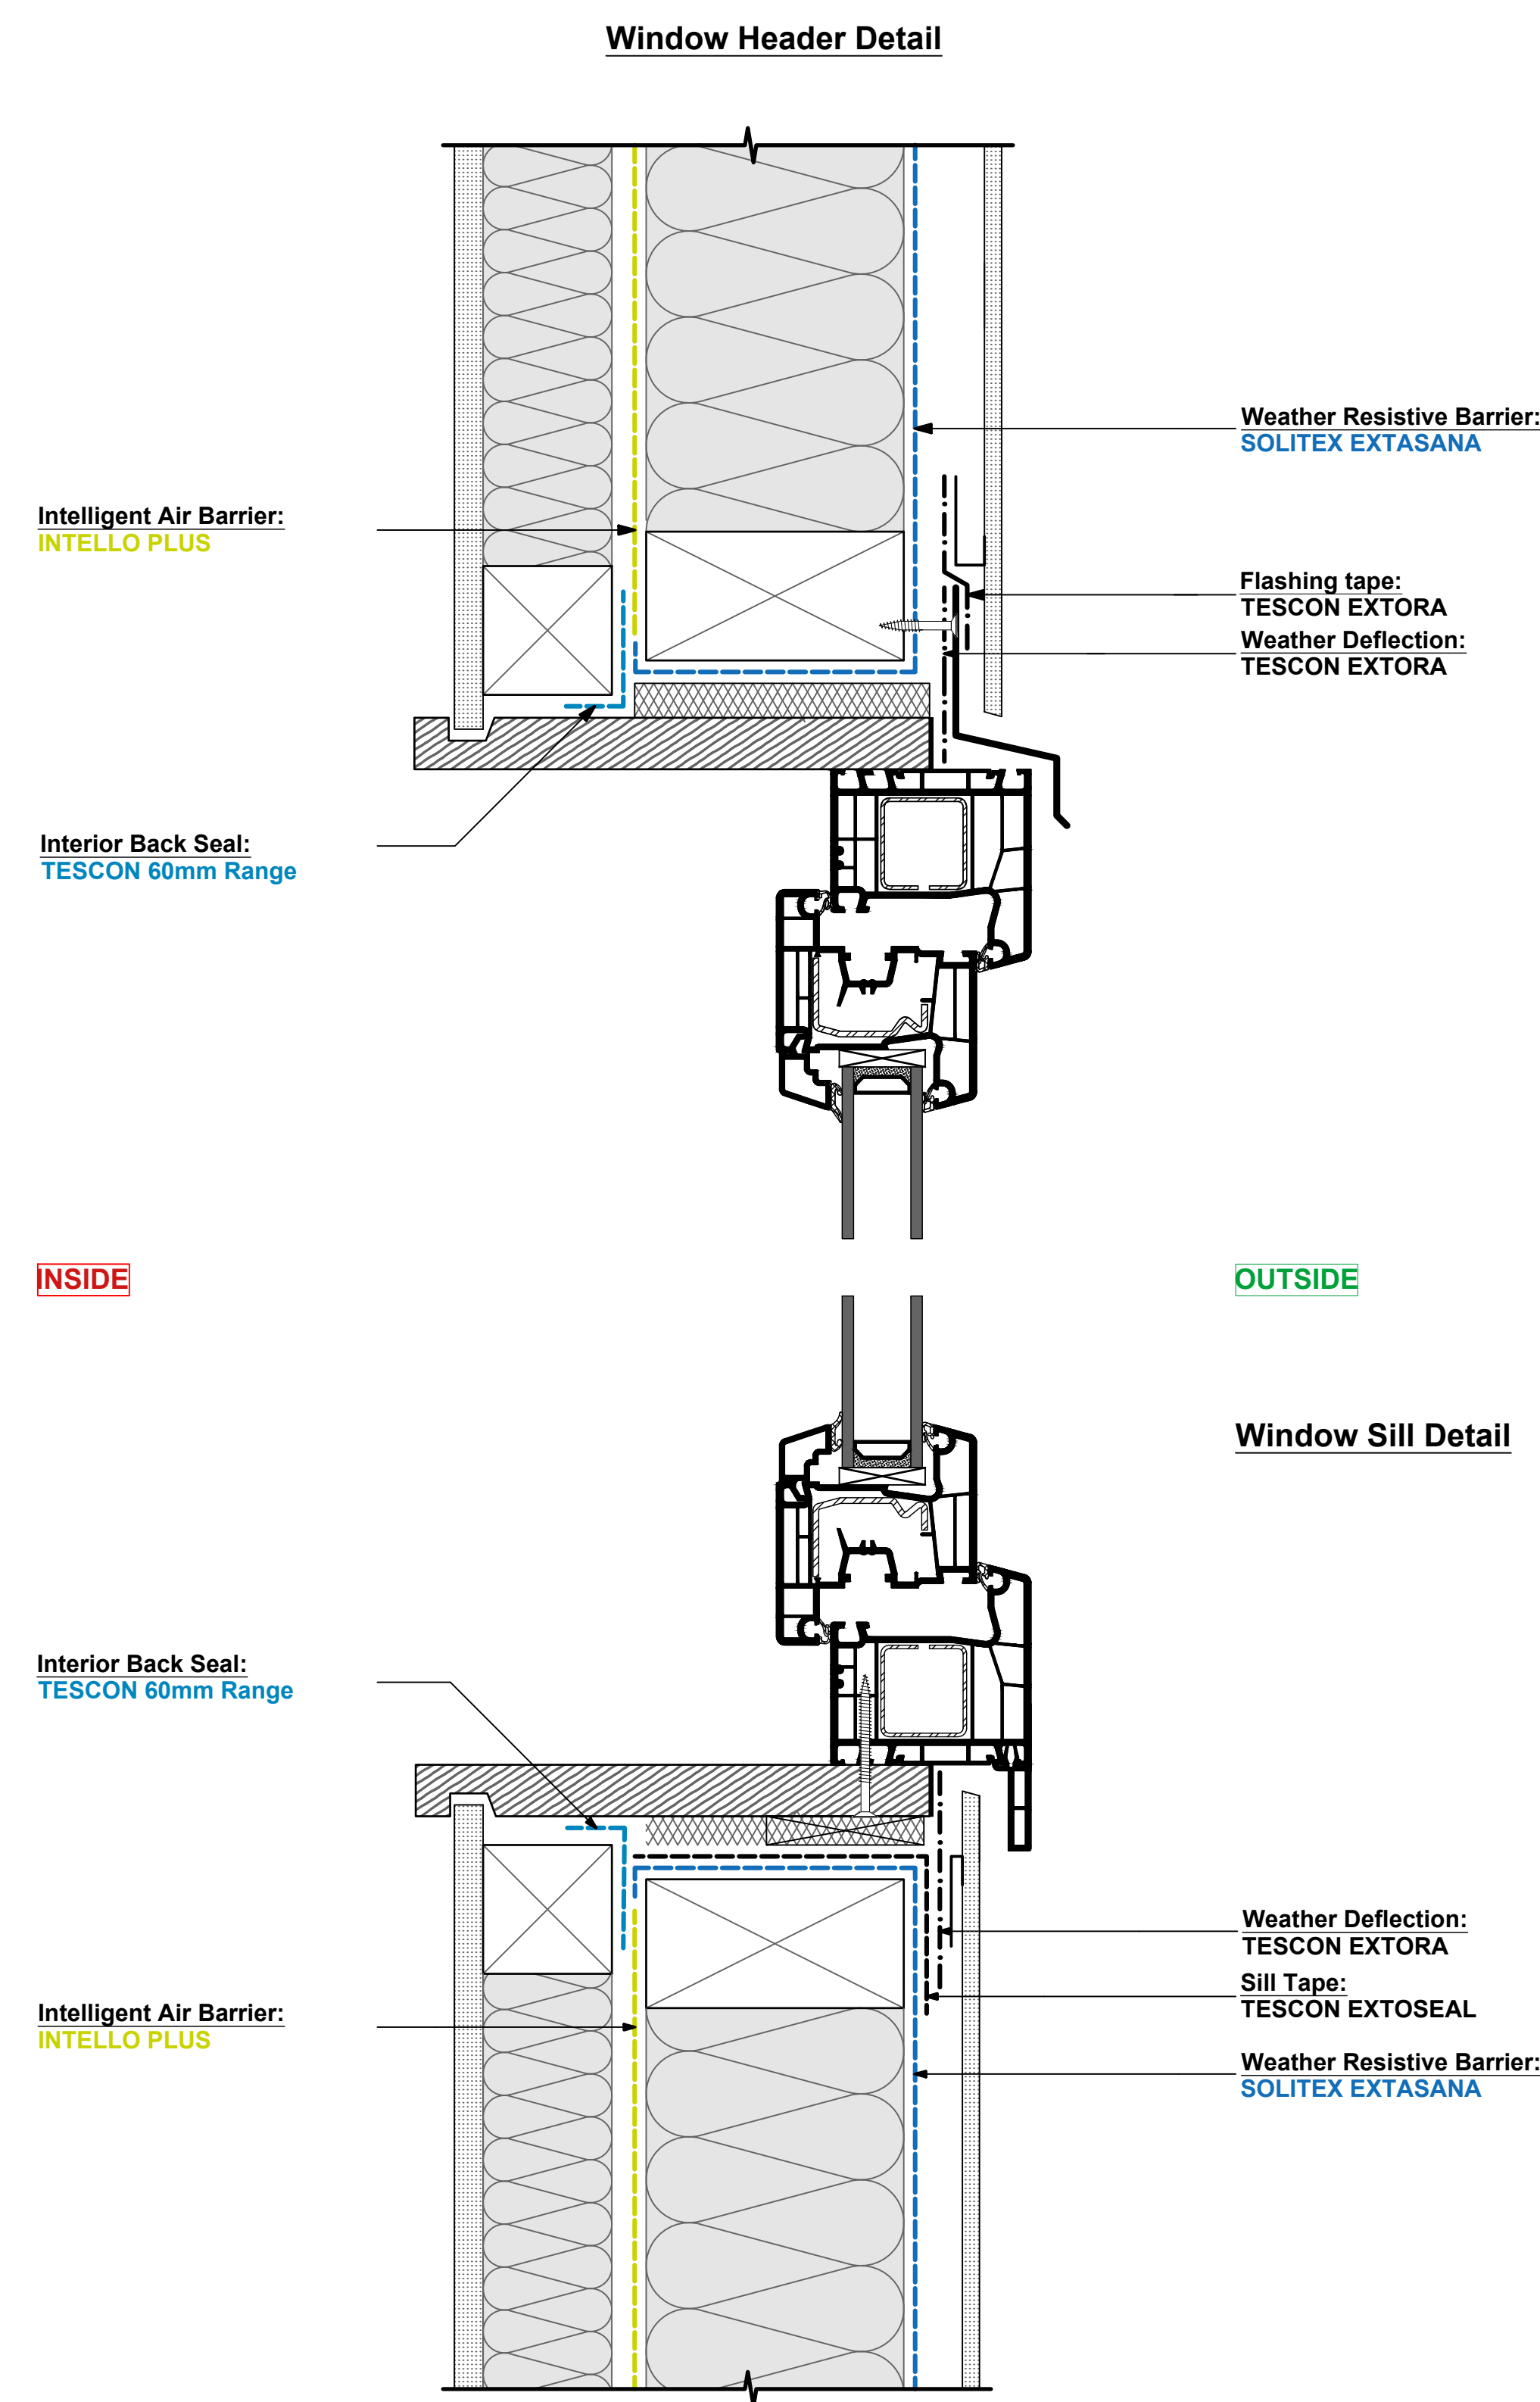
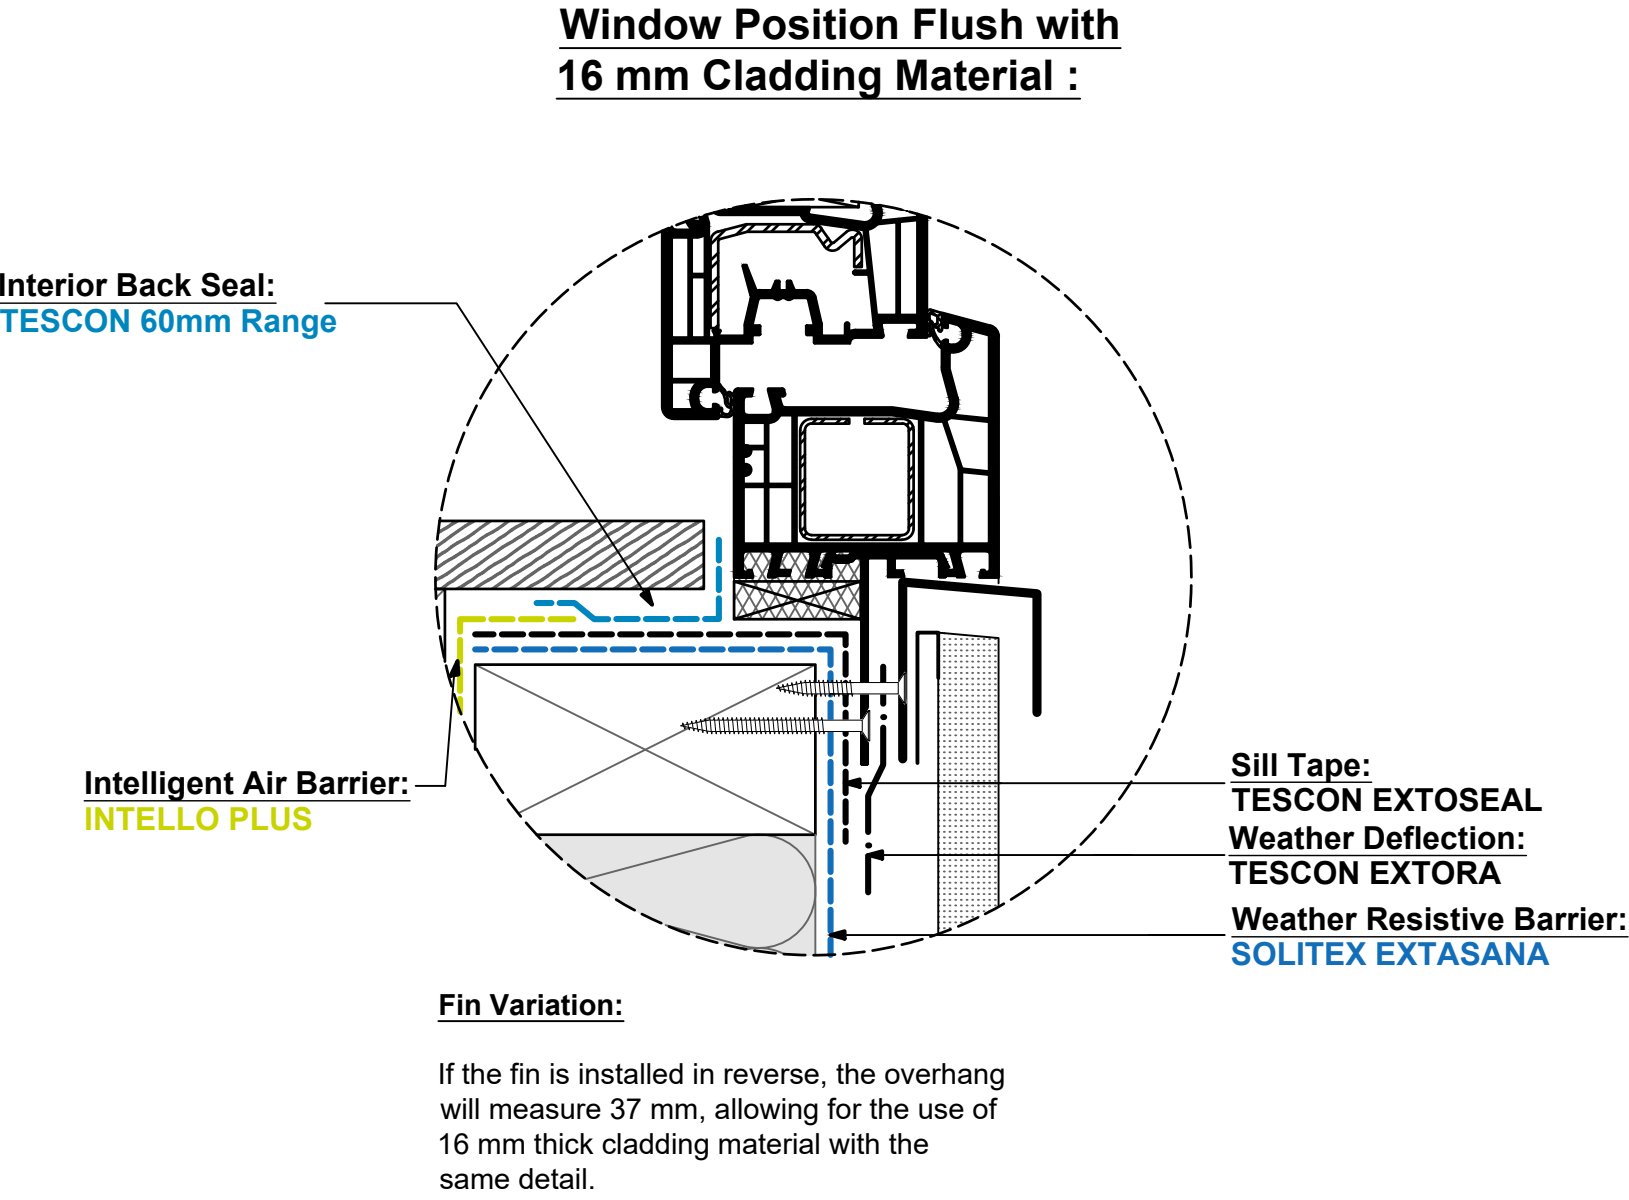





WD4411 uPVC High Performance Window with Reveal TESCON Back Seal 'L-Taping' and TESCON Weather Deflection 'I-Taping'

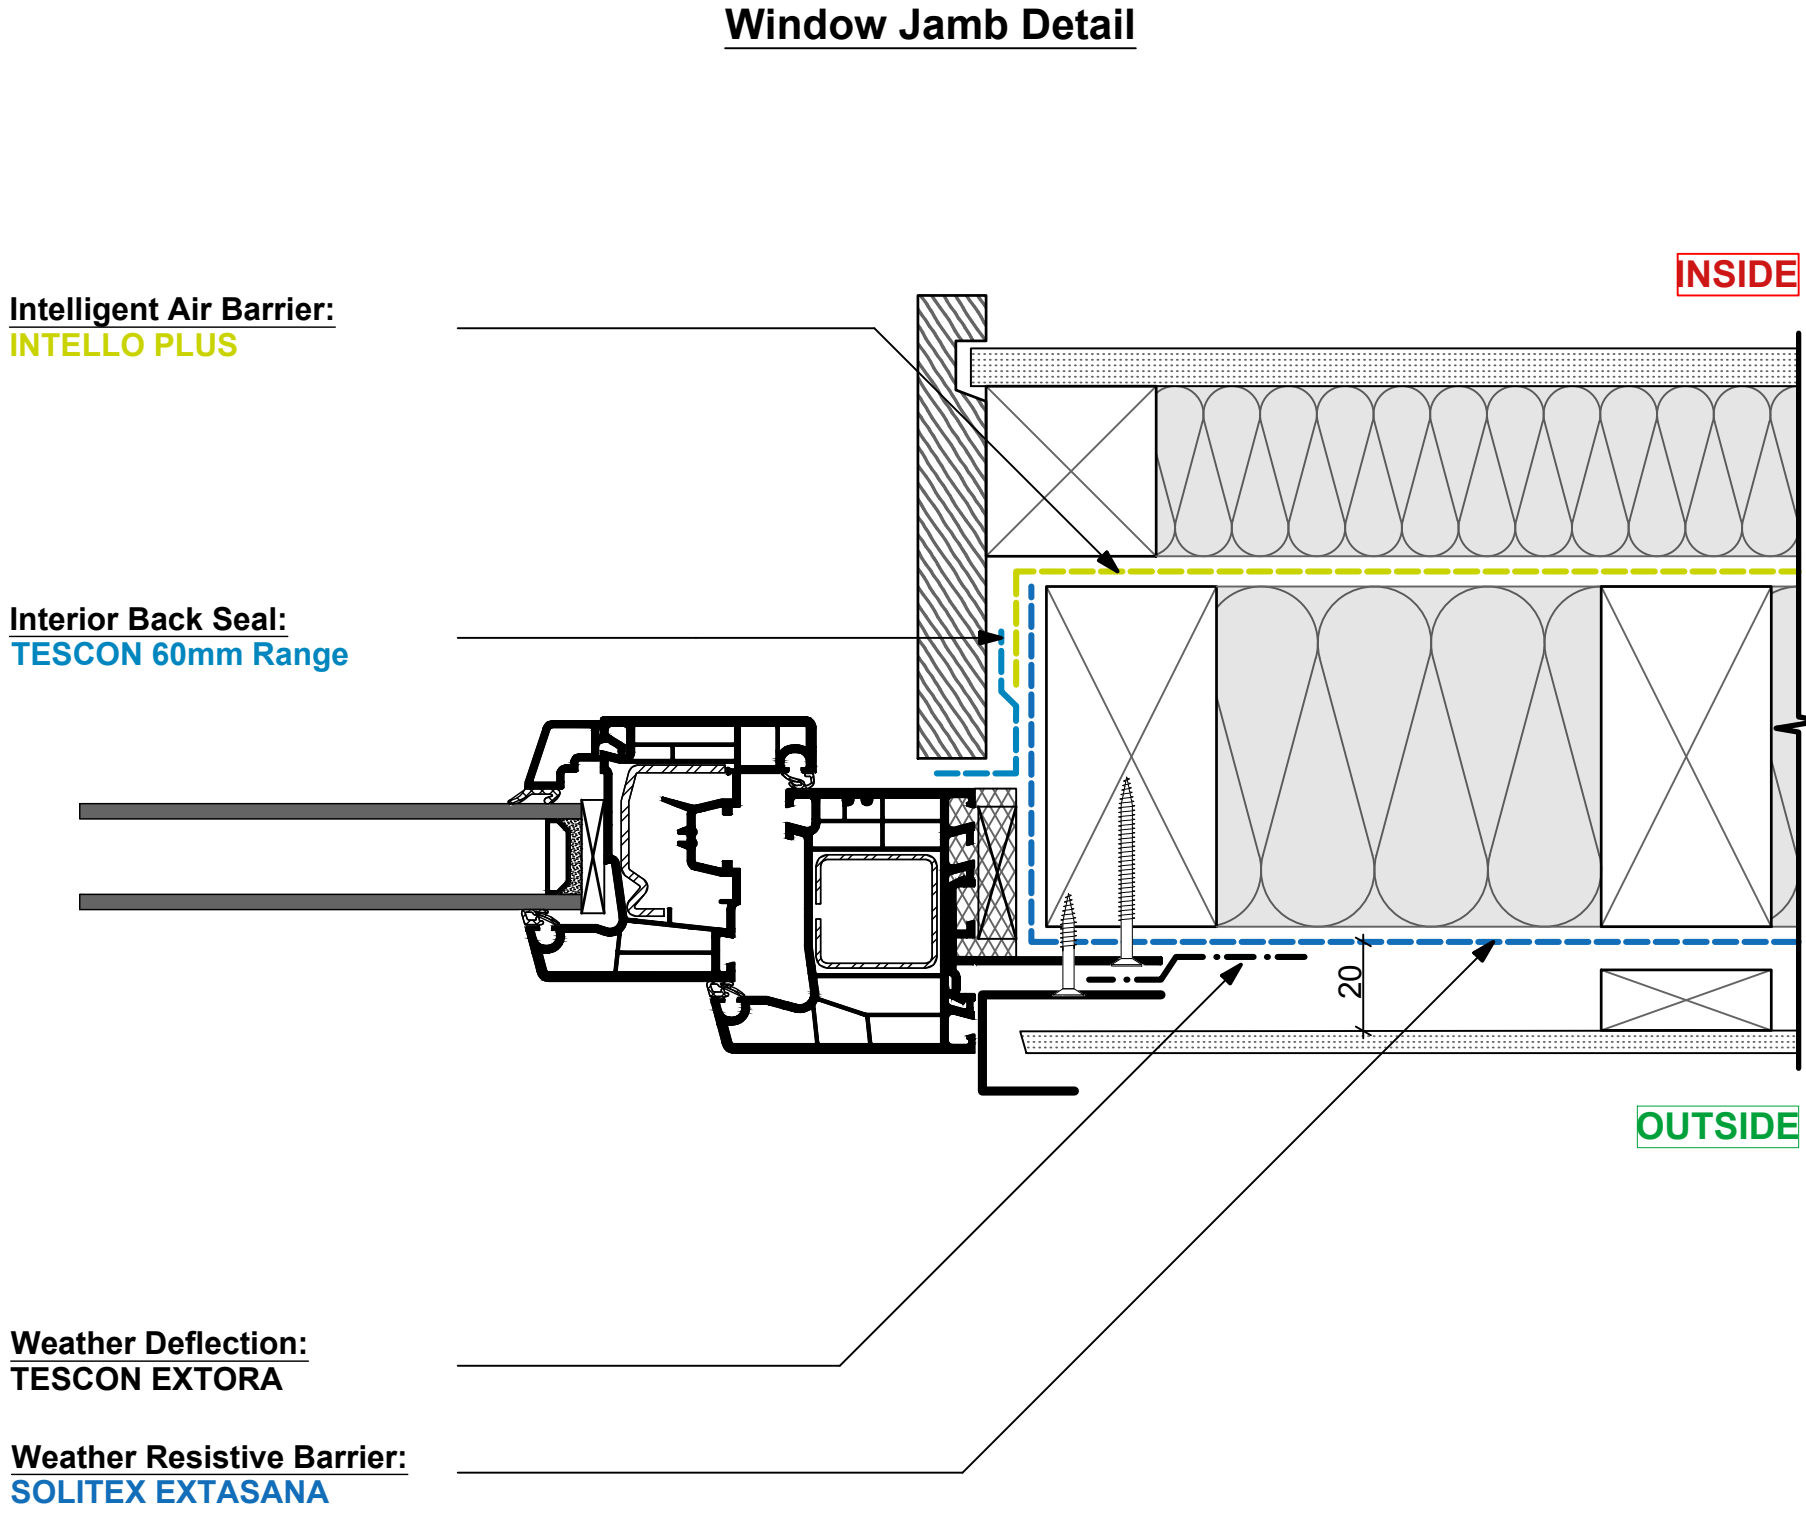

WD4412 uPVC High Performance Window TESCON Back Seal 'L-Taping' and TESCON Weather Deflection 'I-Taping'

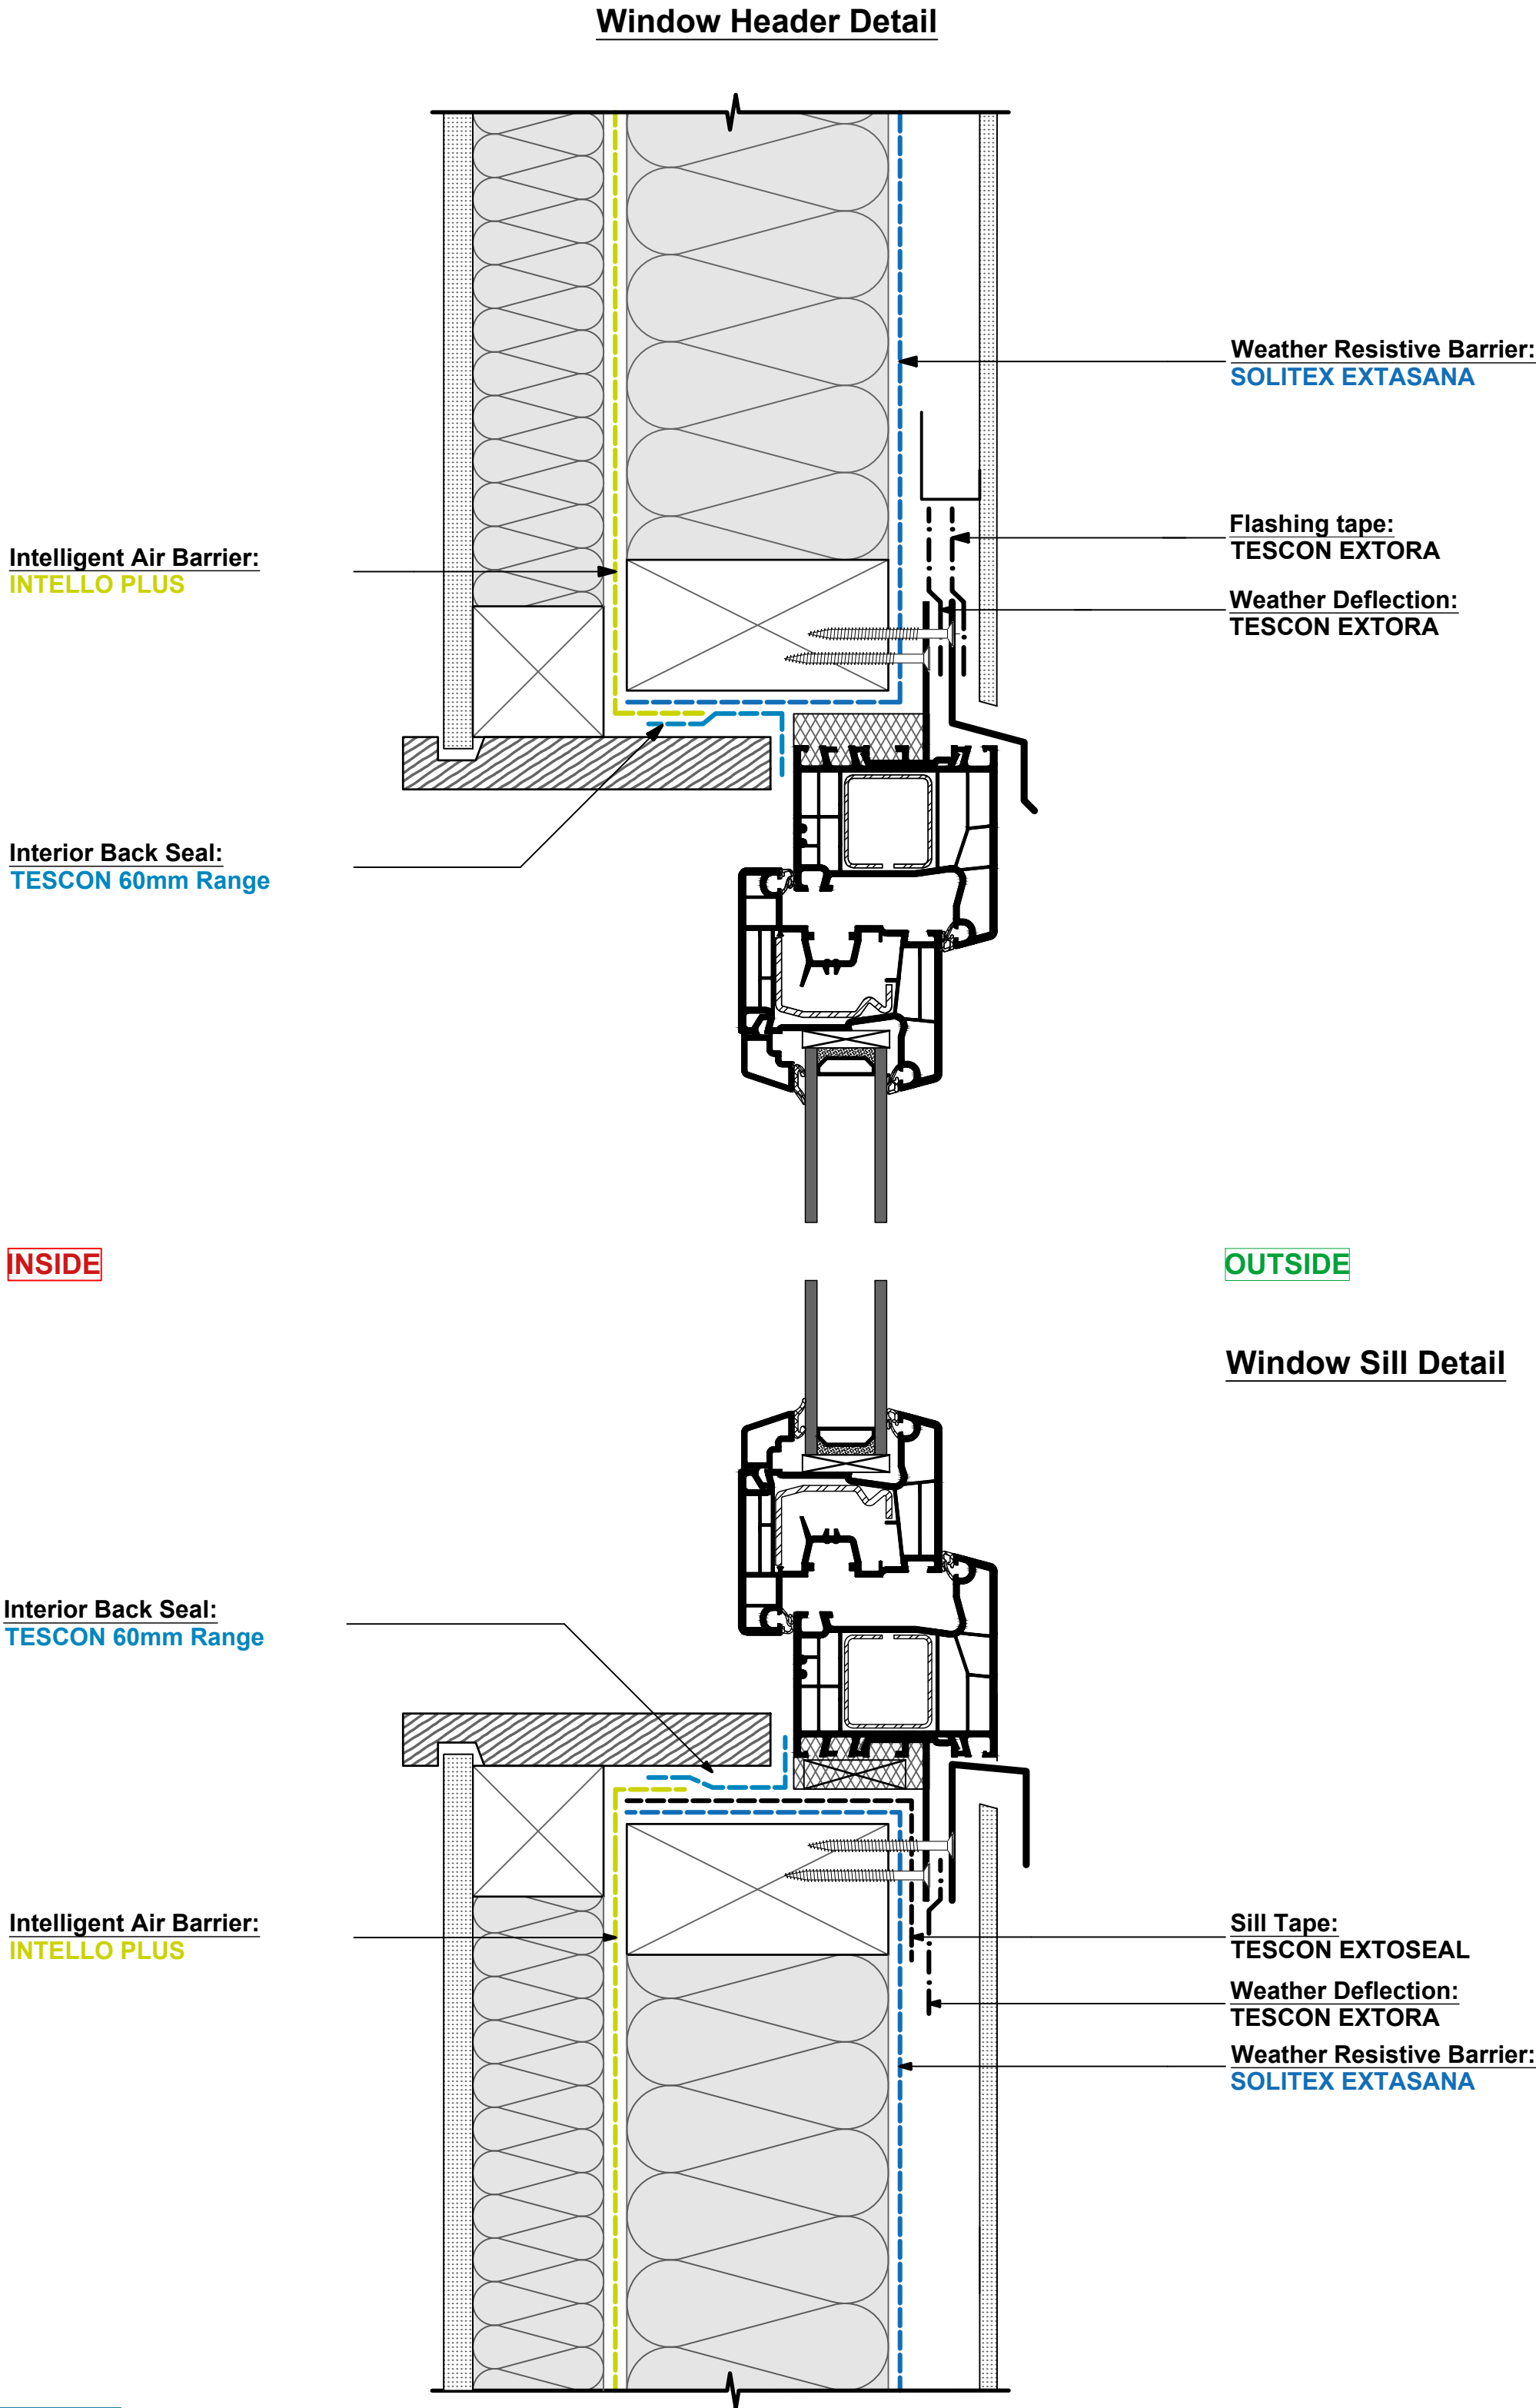

WD4413 uPVC High Performance Window TESCON Back Seal 'I-Taping' and CONTEGA Weather Deflection 'S-Taping'

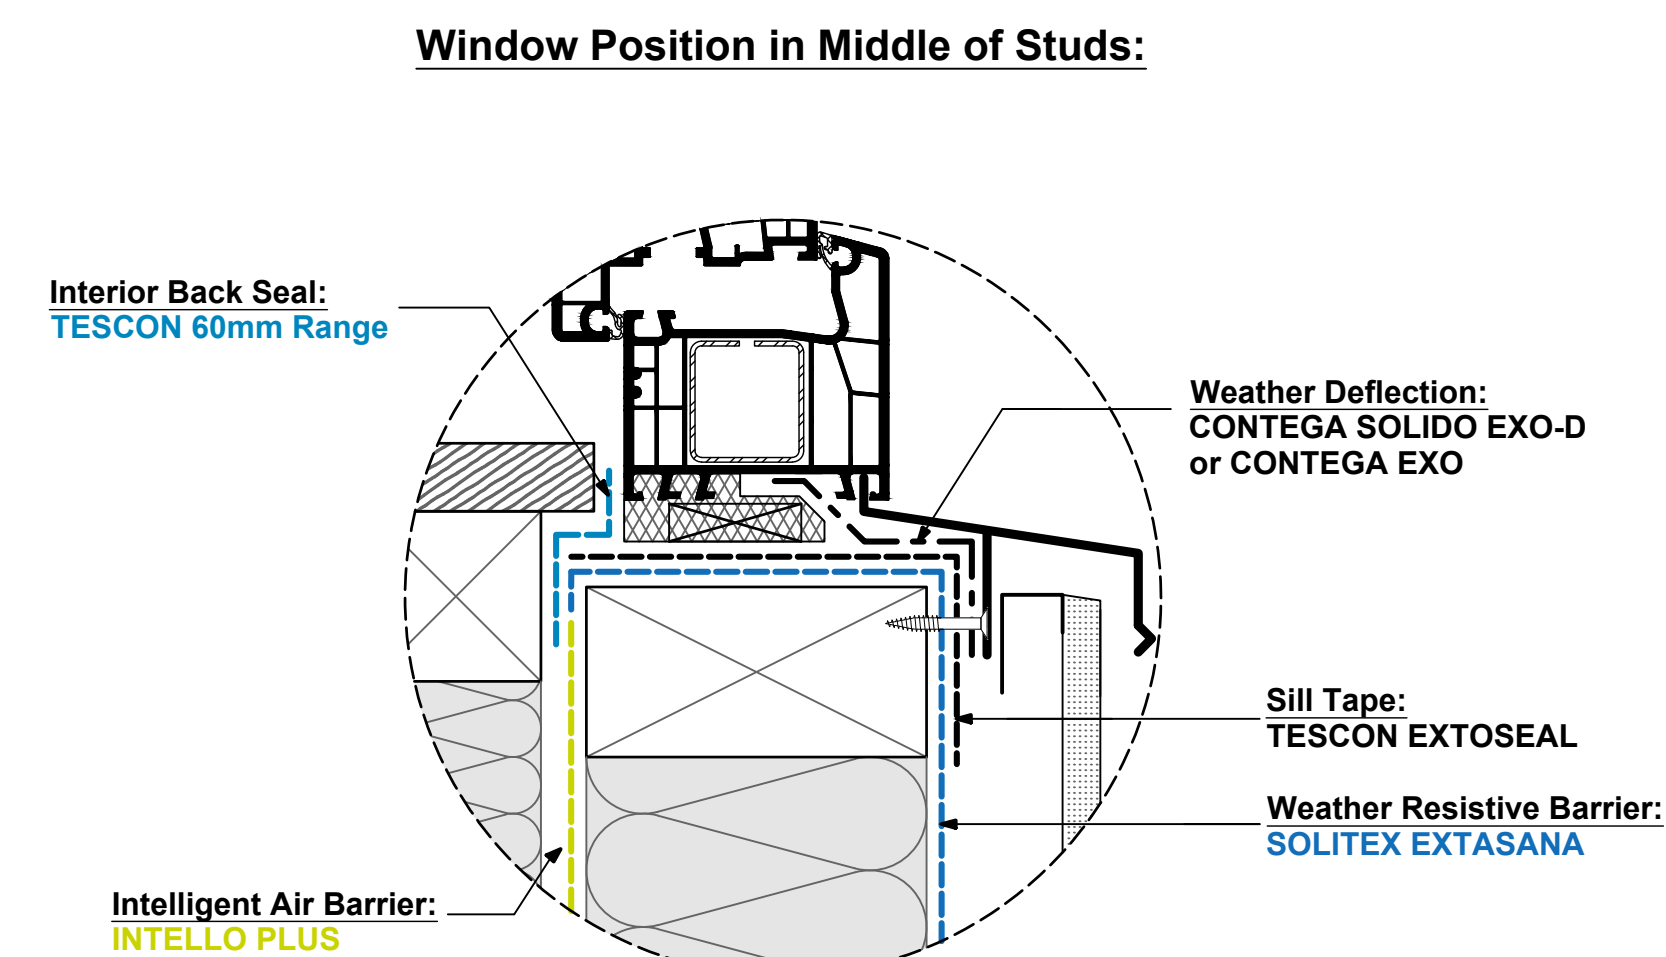
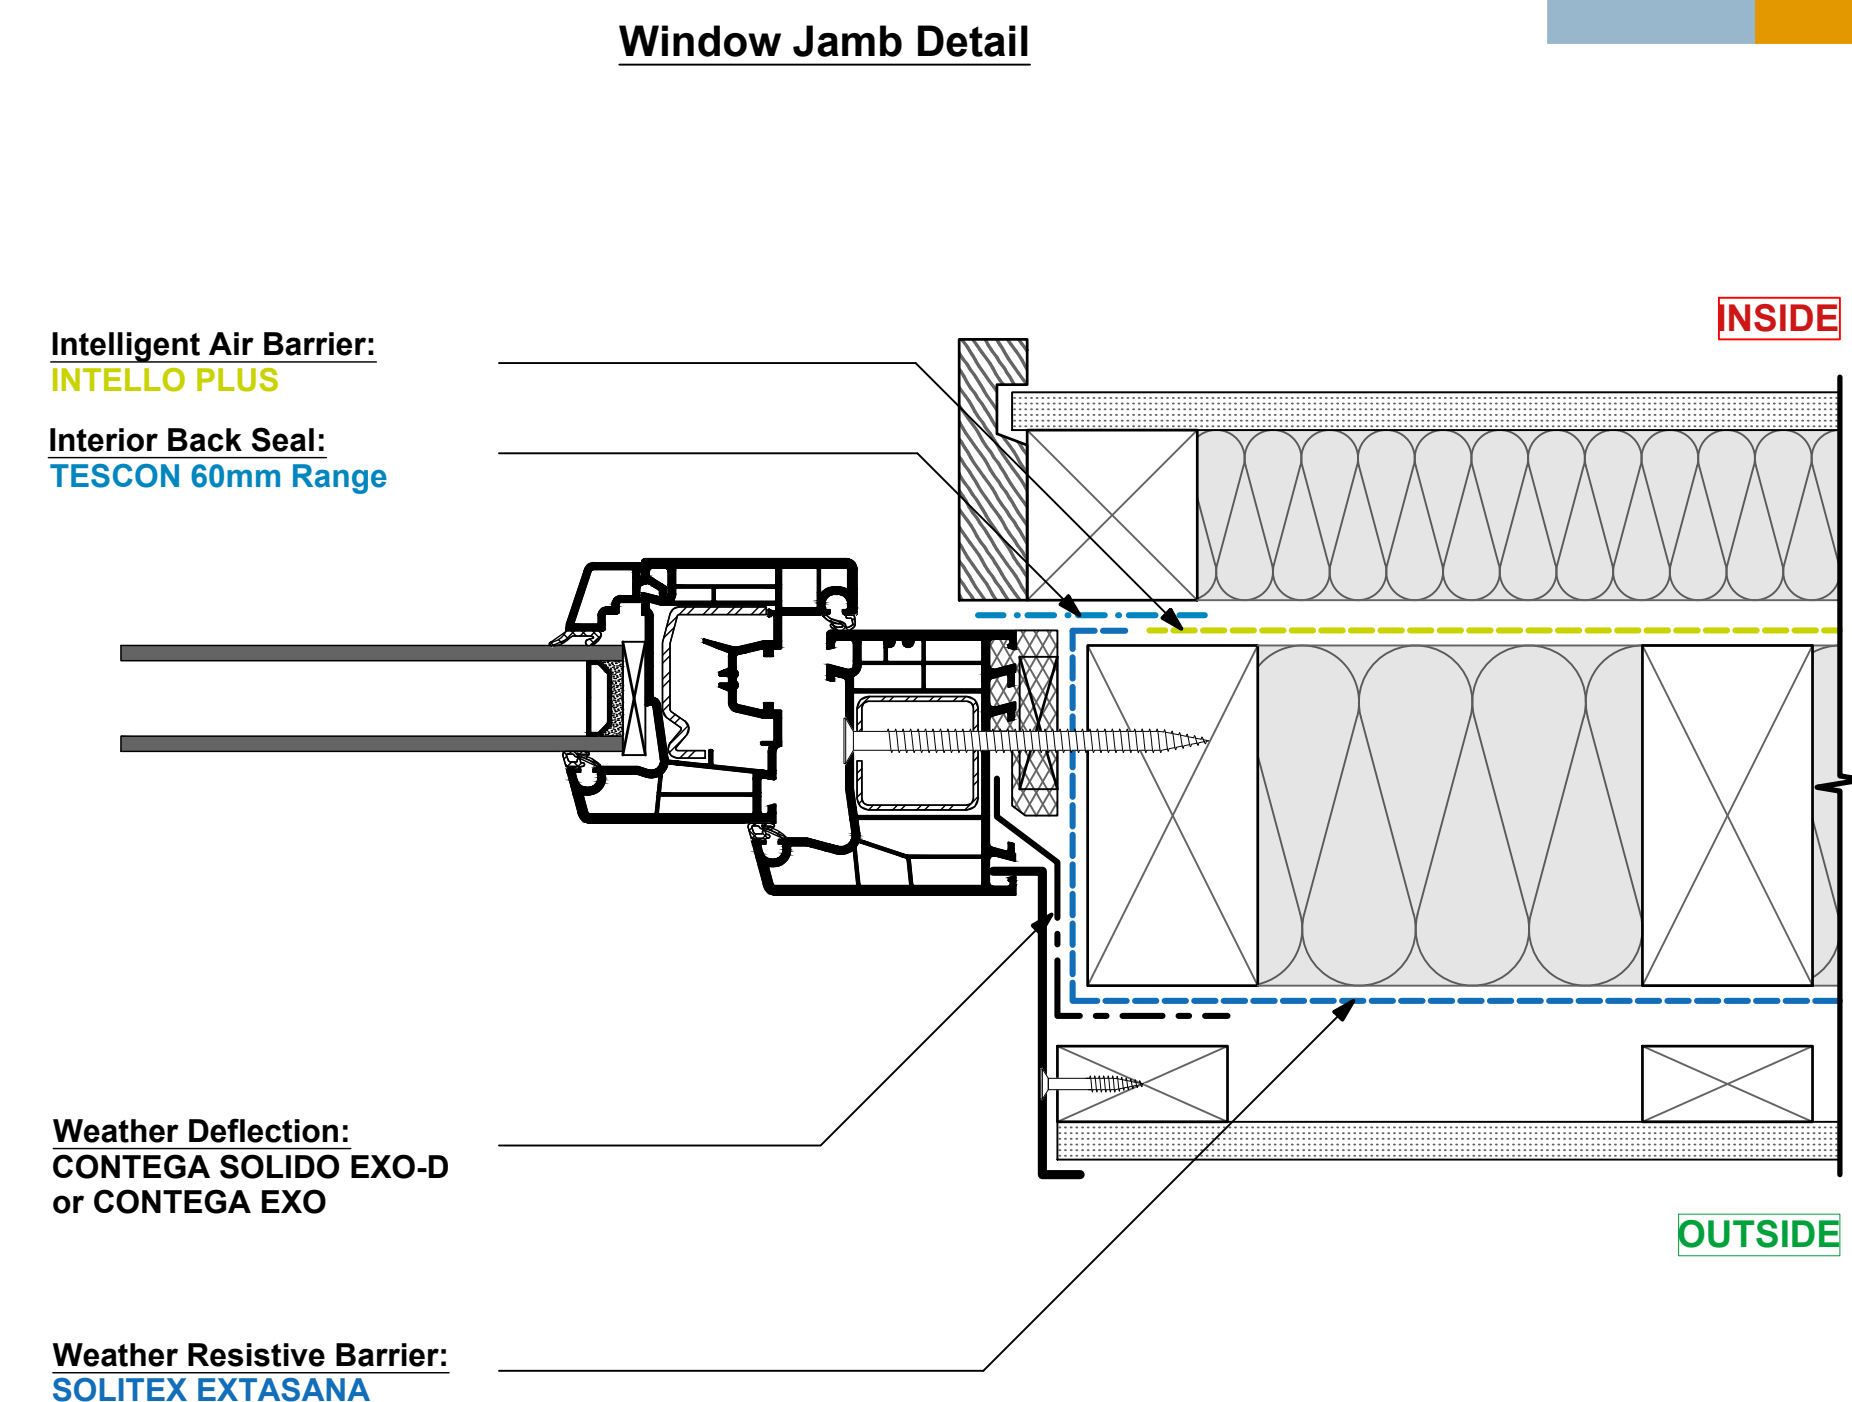
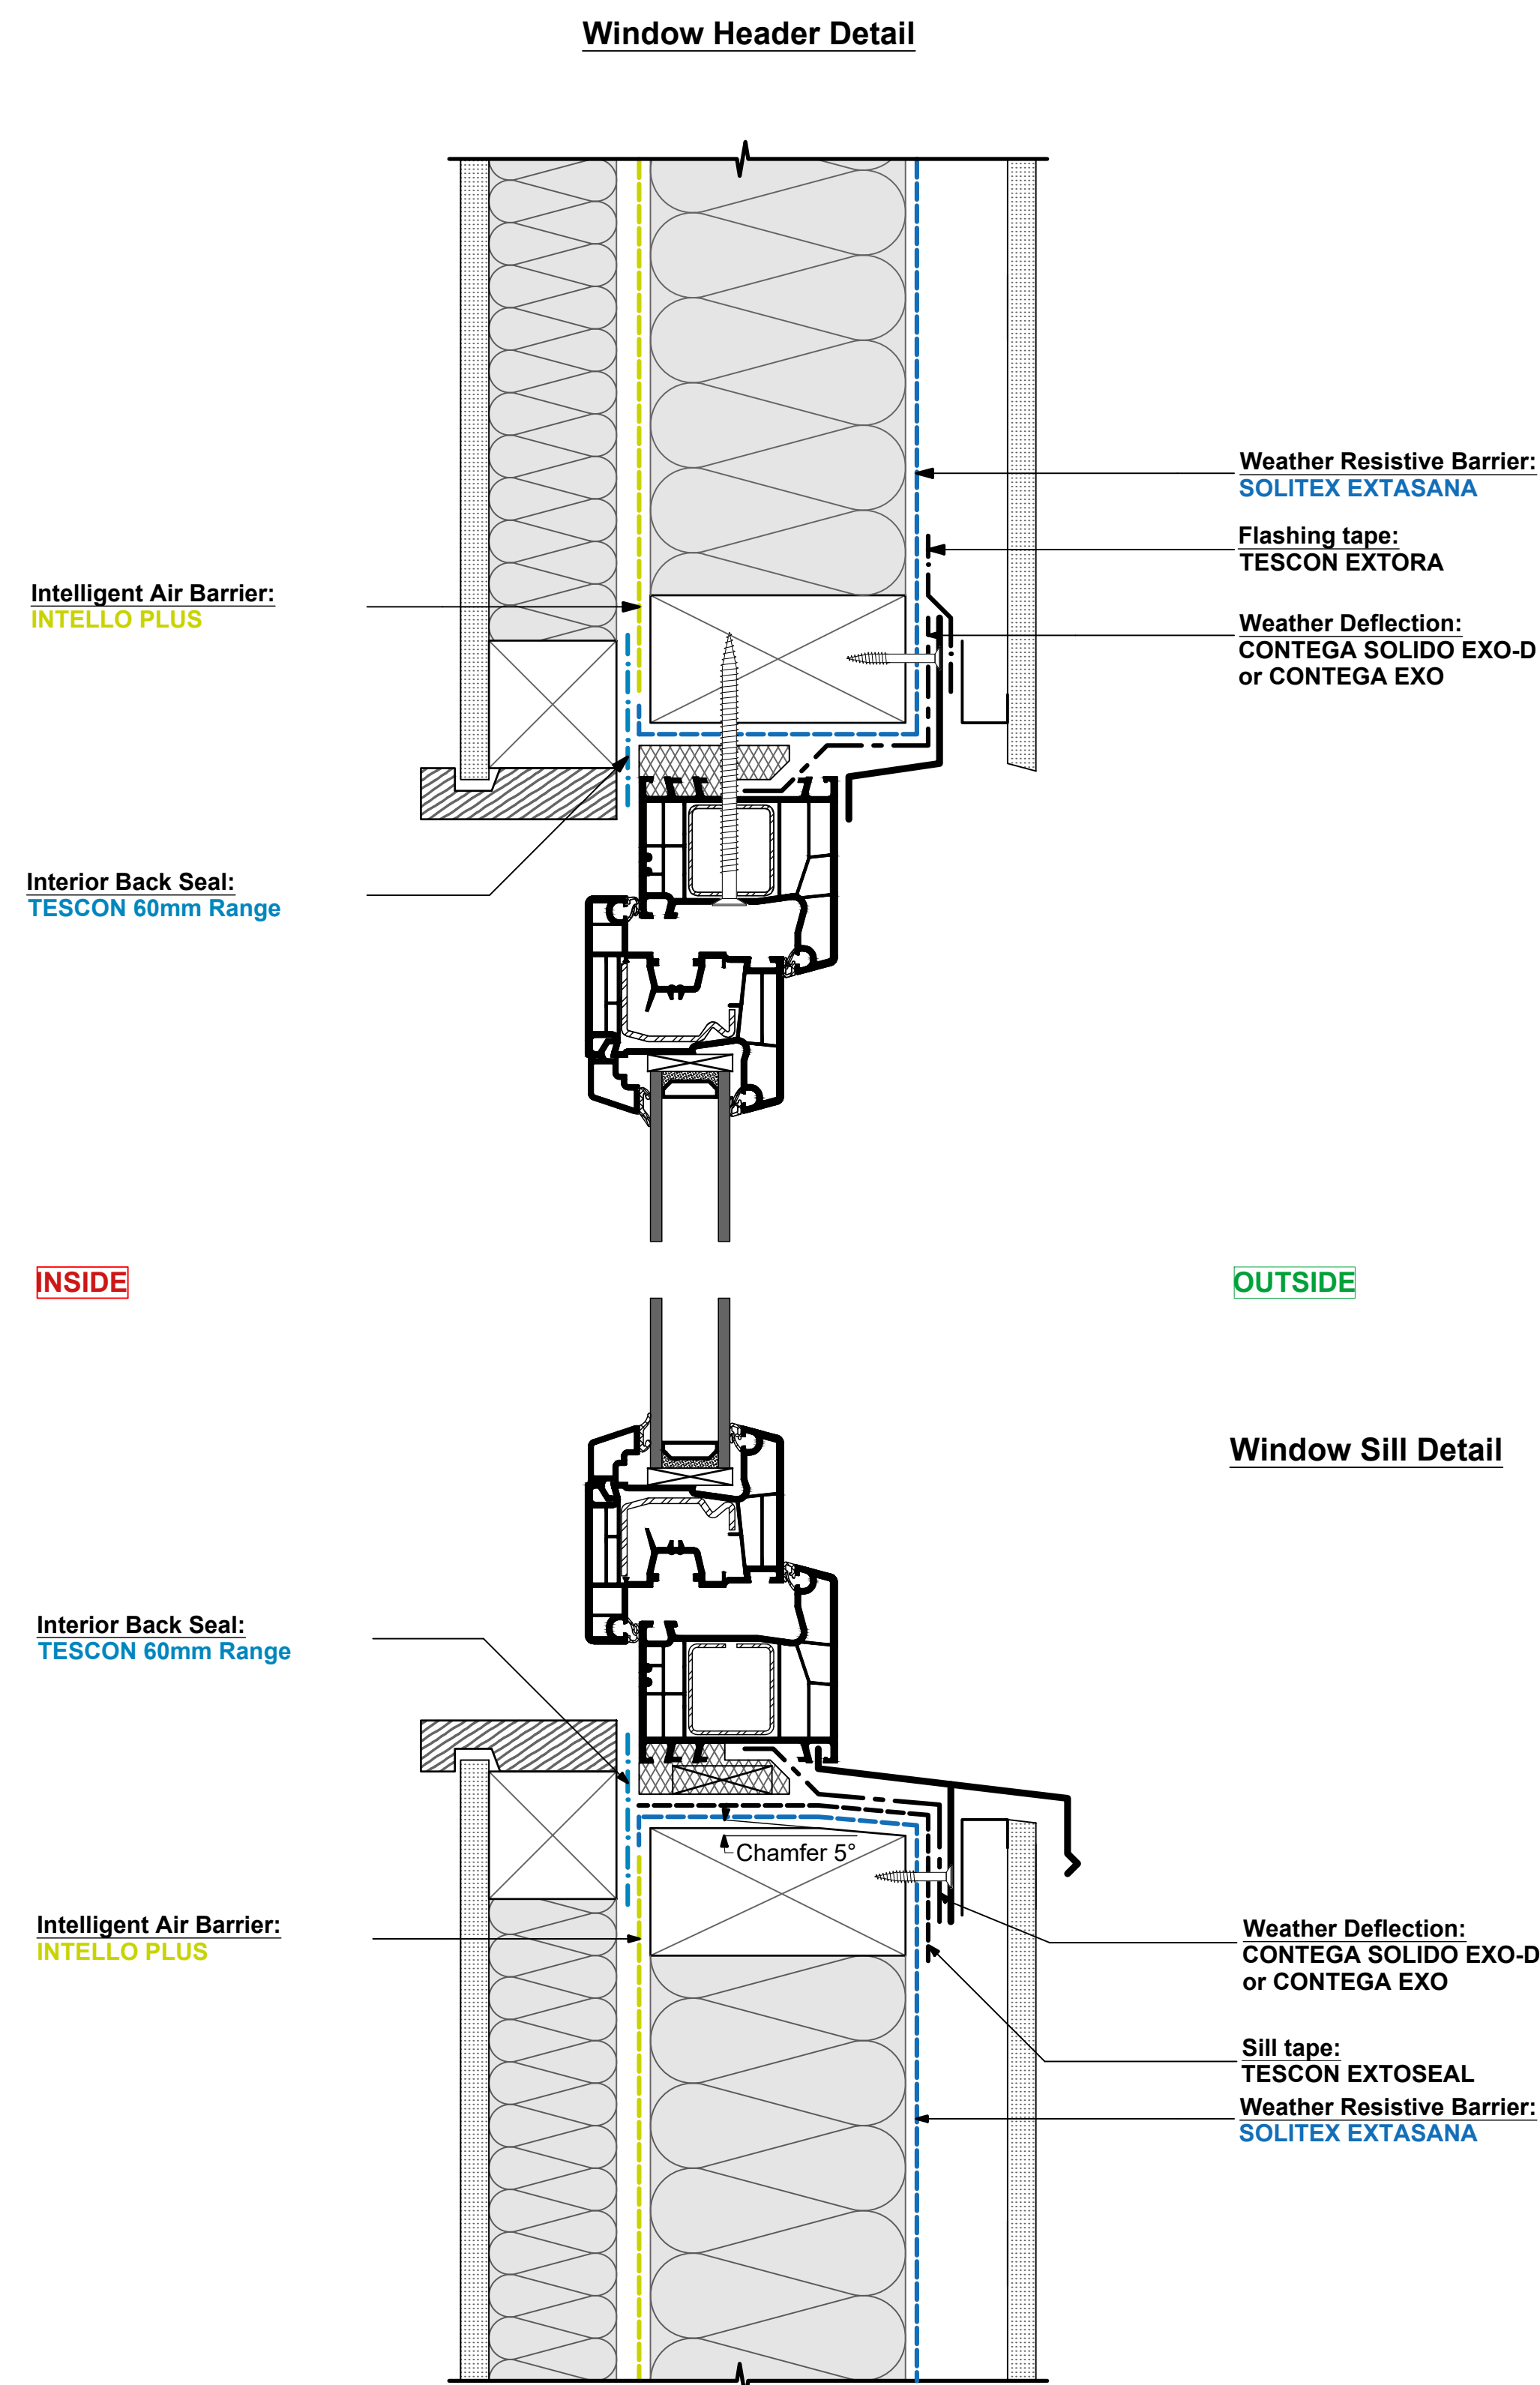


Variation of Window Position:

The same construction details are also applicable for the positioning of the window in the middle of the studs. However, Pro Clima recommends against this approach due to the increased difficulty in achieving an airtight seal when "Z-Taping" the TESCON PROFIL tape.



WD4414 uPVC High Performance Window TESCON Back Seal 'L-Taping' and CONTEGA Weather Deflection 'S-Taping'

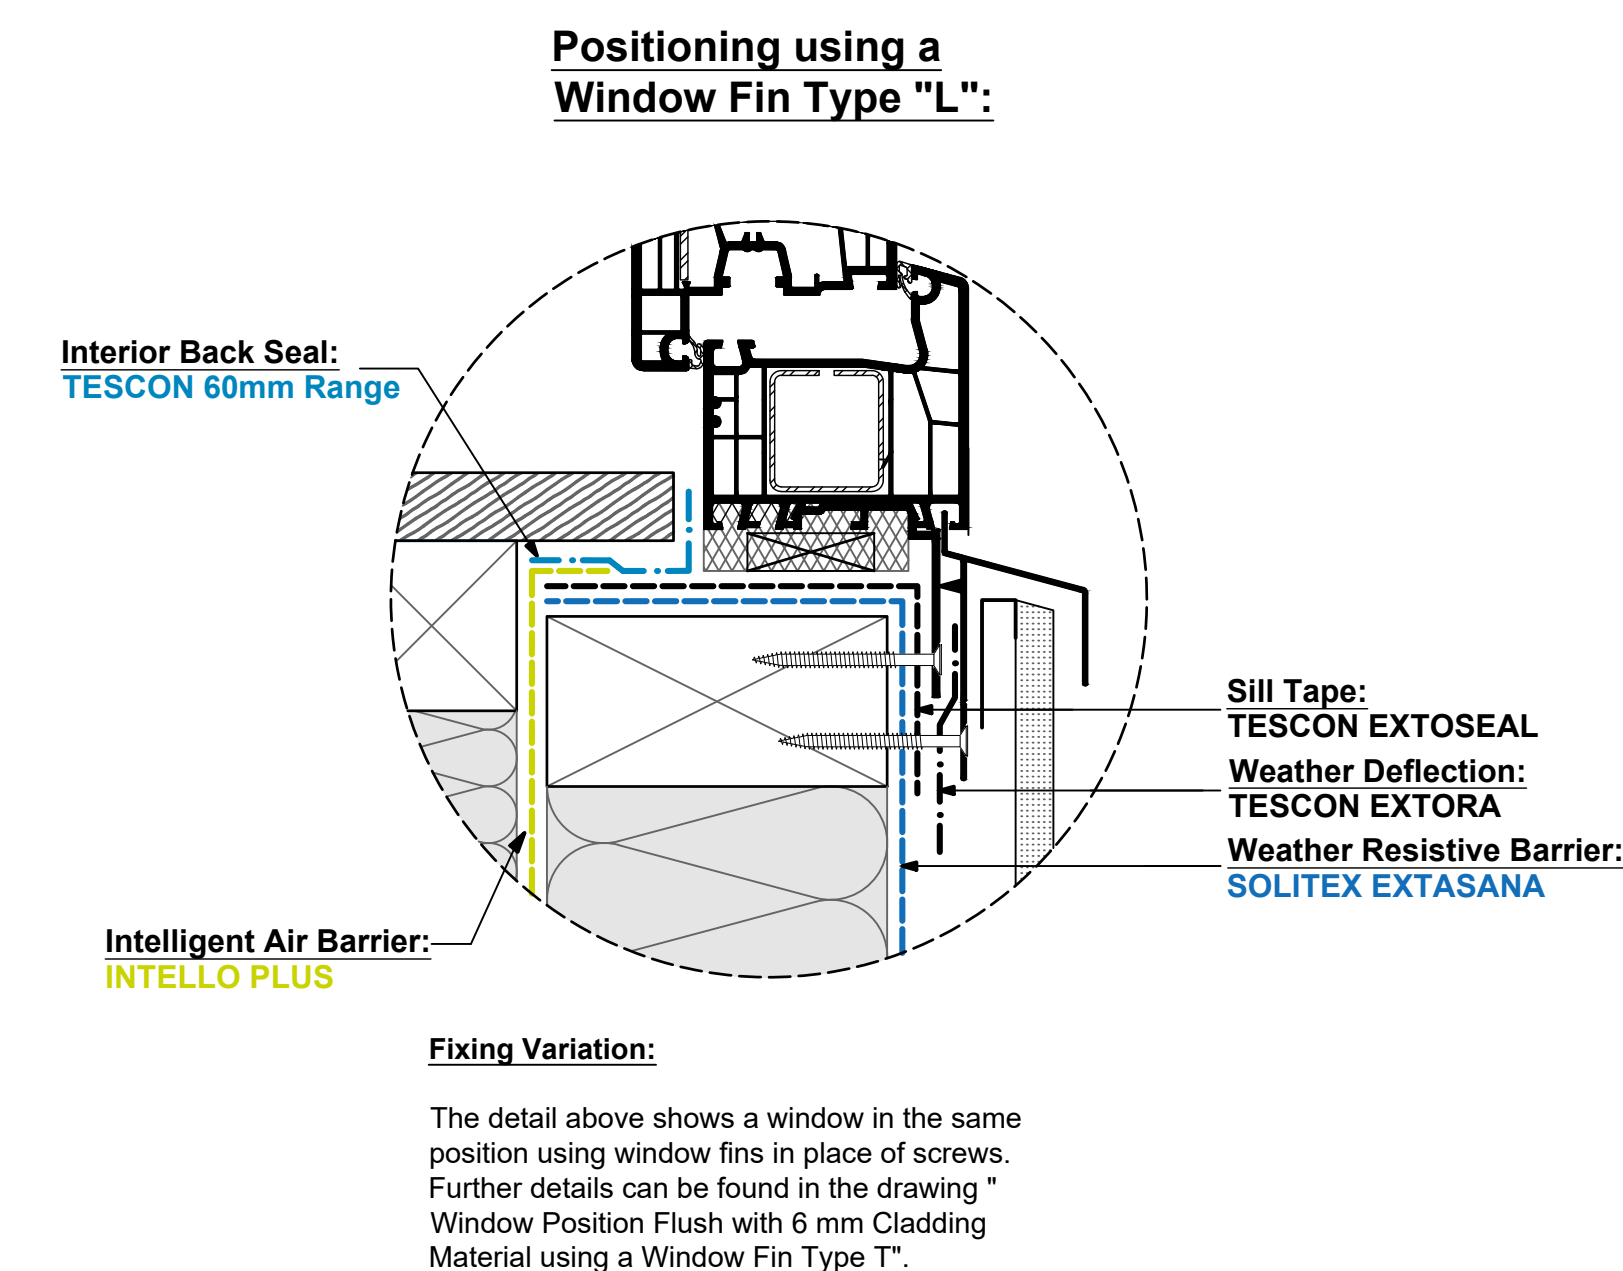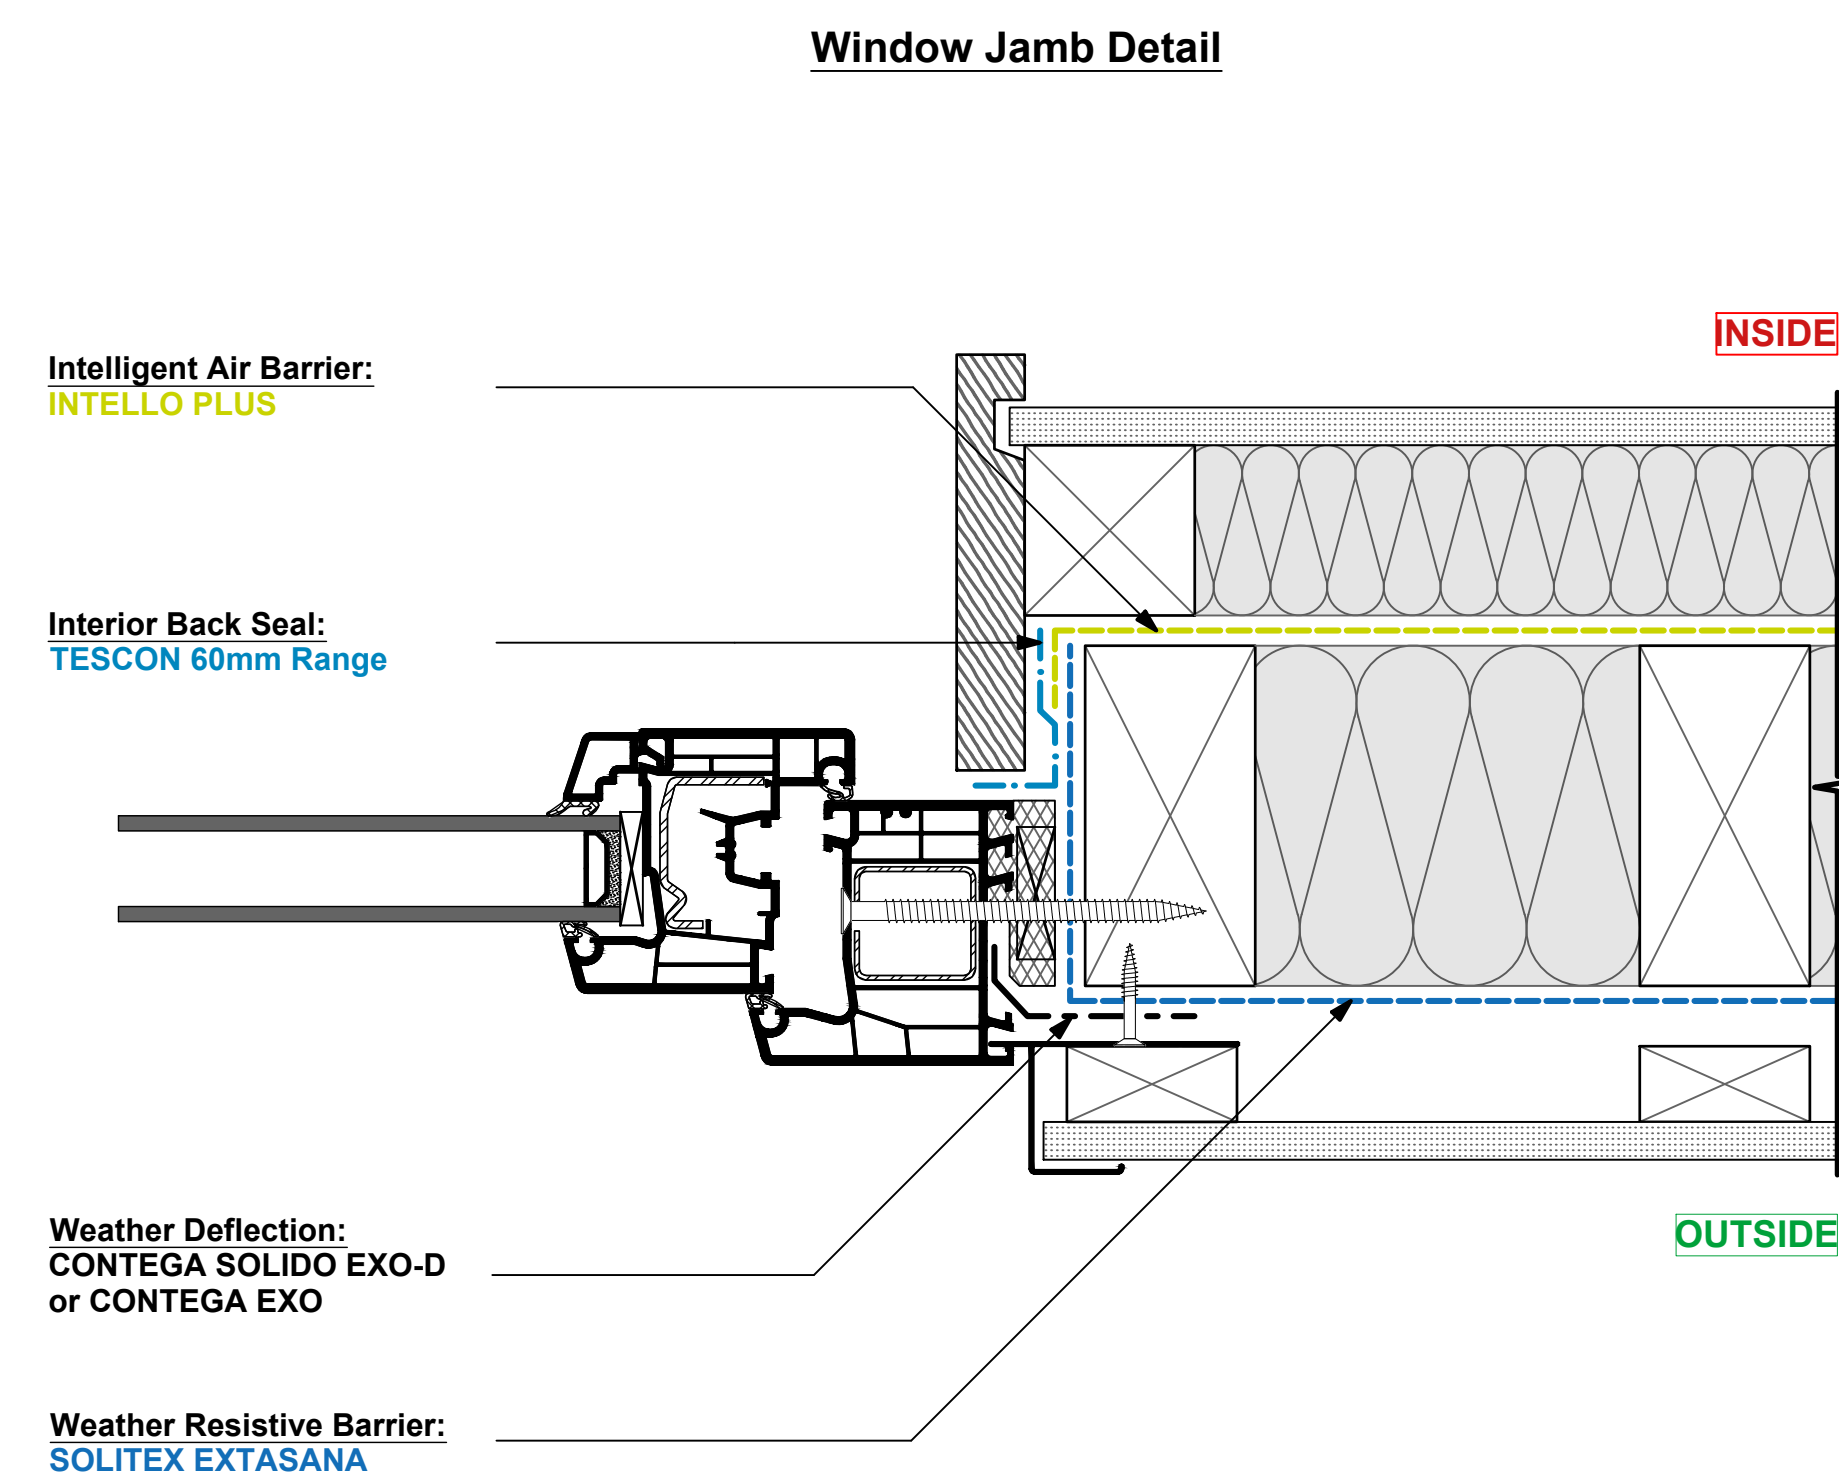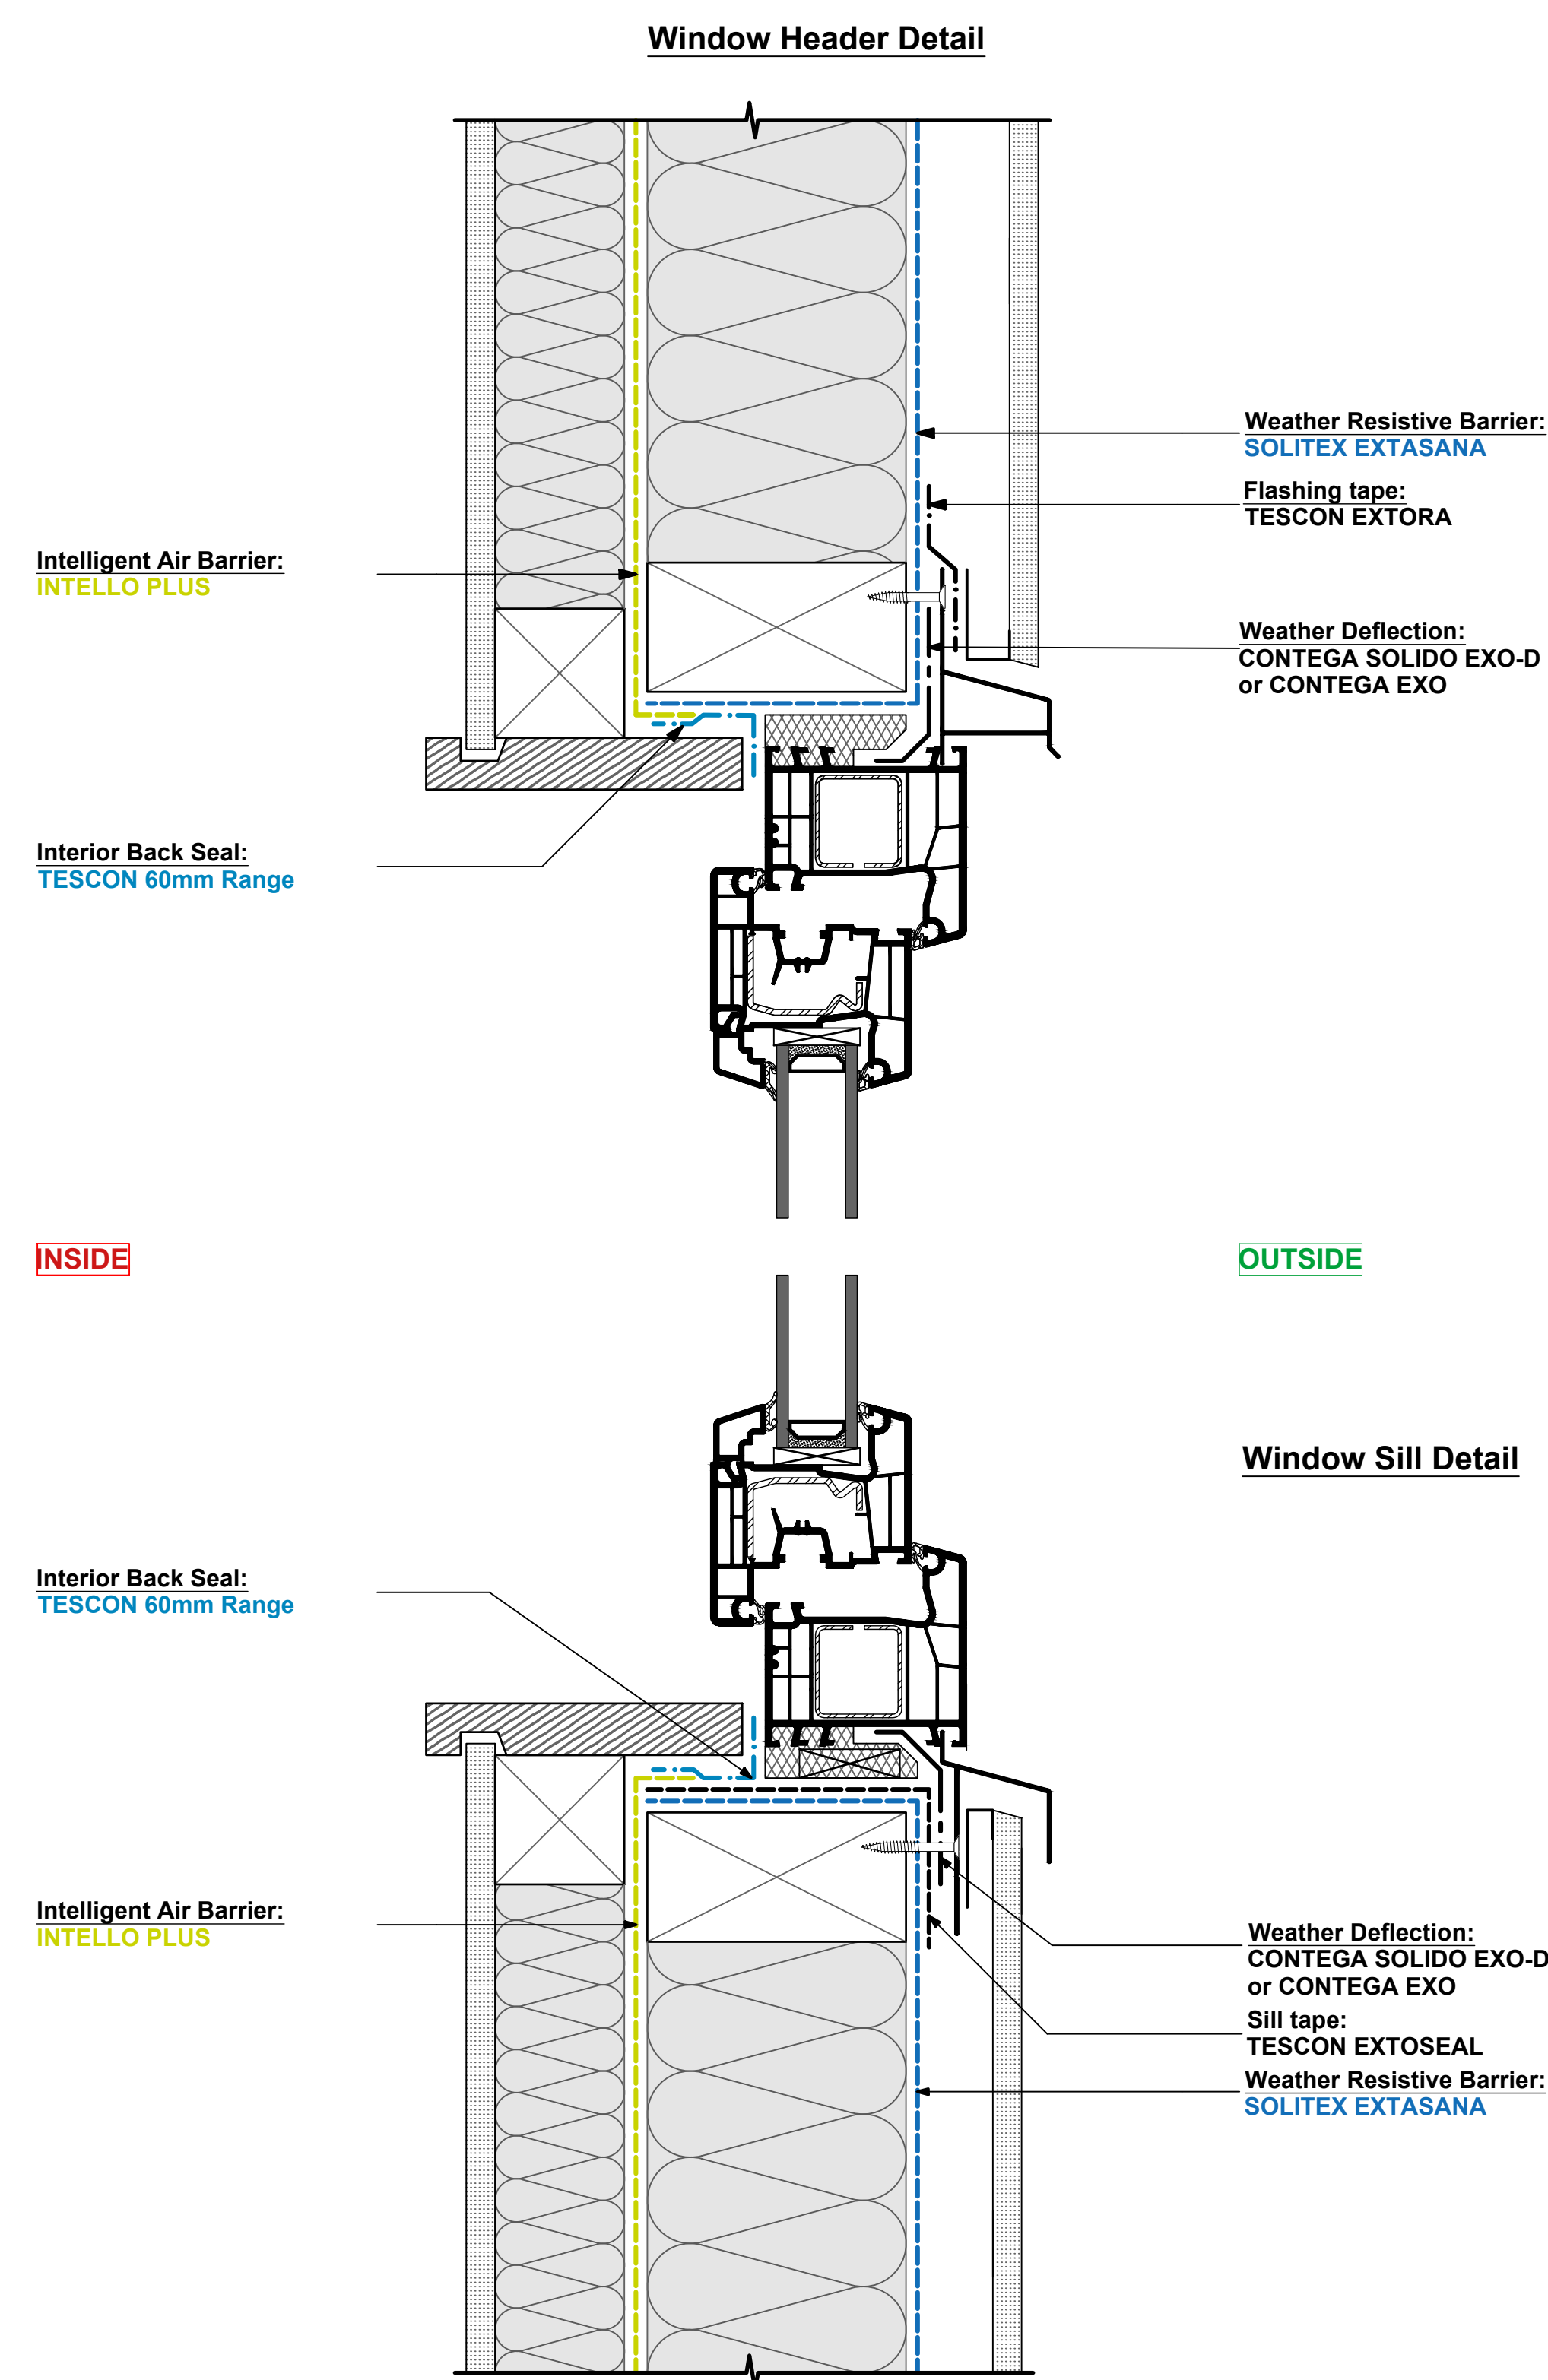

www.proclima.co.nz
www.proclima.com.au

Issued: 12/10/2026




Revision: F

Scale: 1:2 @ A1

© This drawing is the property of Pro Clima NZ Ltd &/or Pro Clima Australia Pty Ltd and must not be copied without permission. This drawing is a guideline to provide typical Pro Clima system detailing for AS/NZS 4284 prototype testing only and subject to change without notice. For application to specific projects, thermal and hygrothermal performance should match specific design, materials and climate requirements. These can be confirmed by hygrothermal analysis using software e.g. WUFI®. Structural, fire and acoustic engineering design and the incorporation of building services (plumbing and electrical) should be signed-off by a suitably qualified engineer to ensure compliance with all health and safety requirements.

WD4415 uPVC High Performance Window

CONTEGA Back Seal 'S-Taping' and TESCON Weather Deflection 'I-Taping'

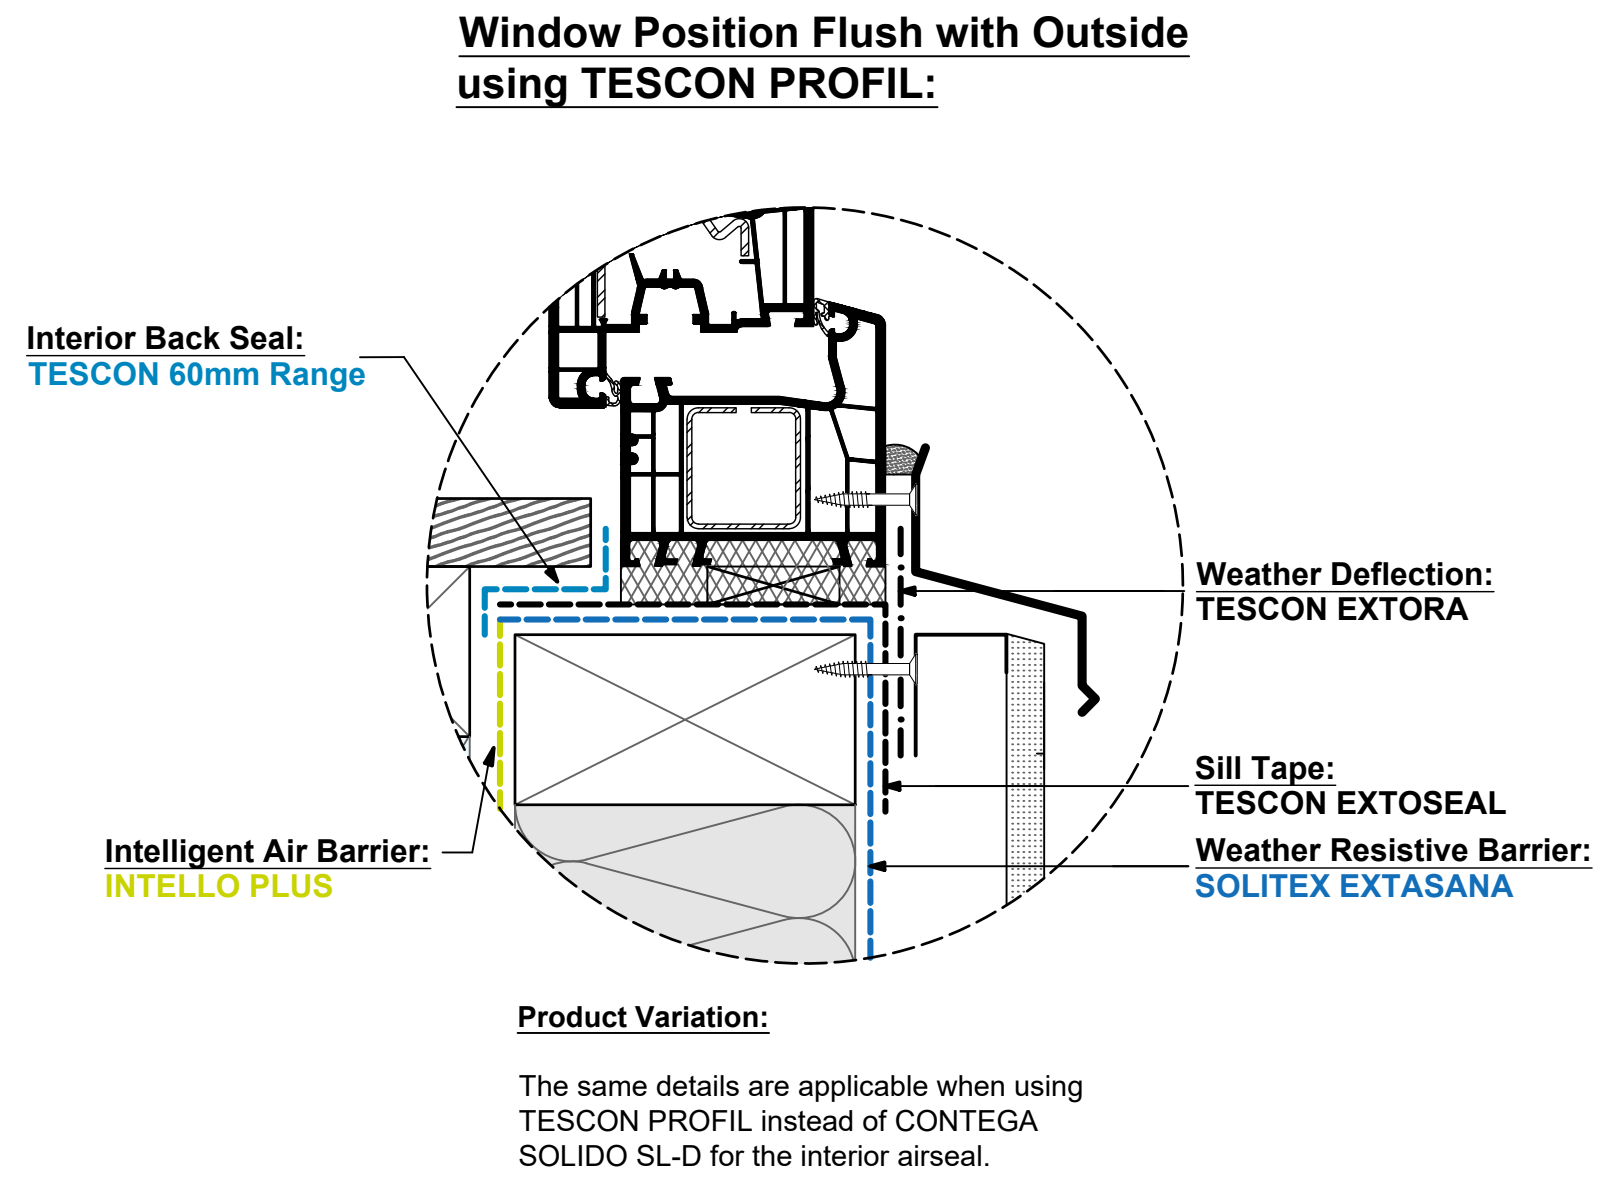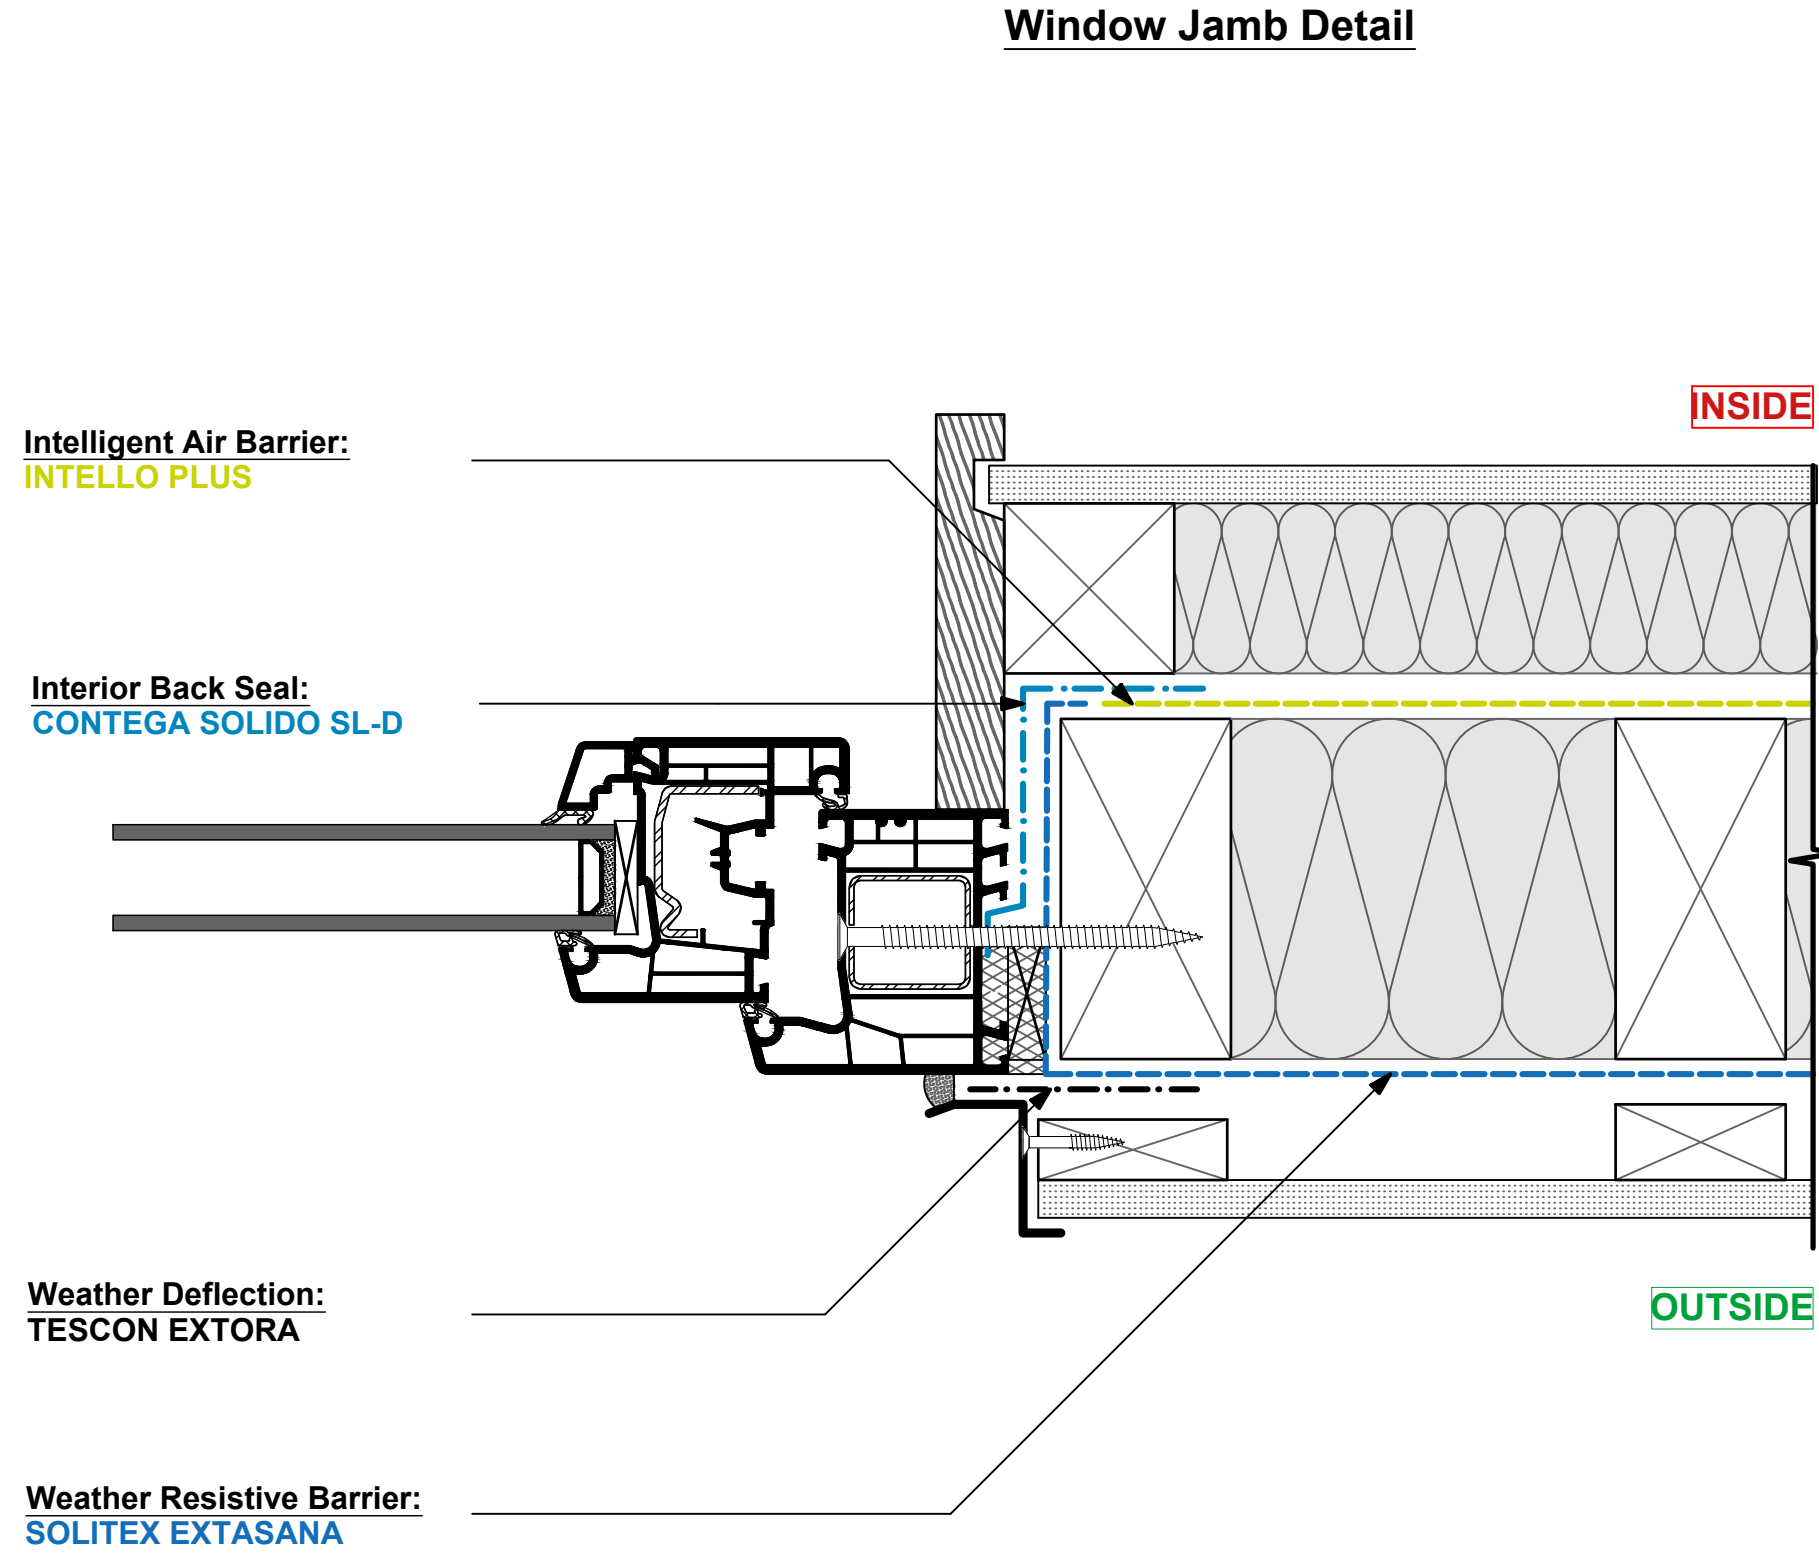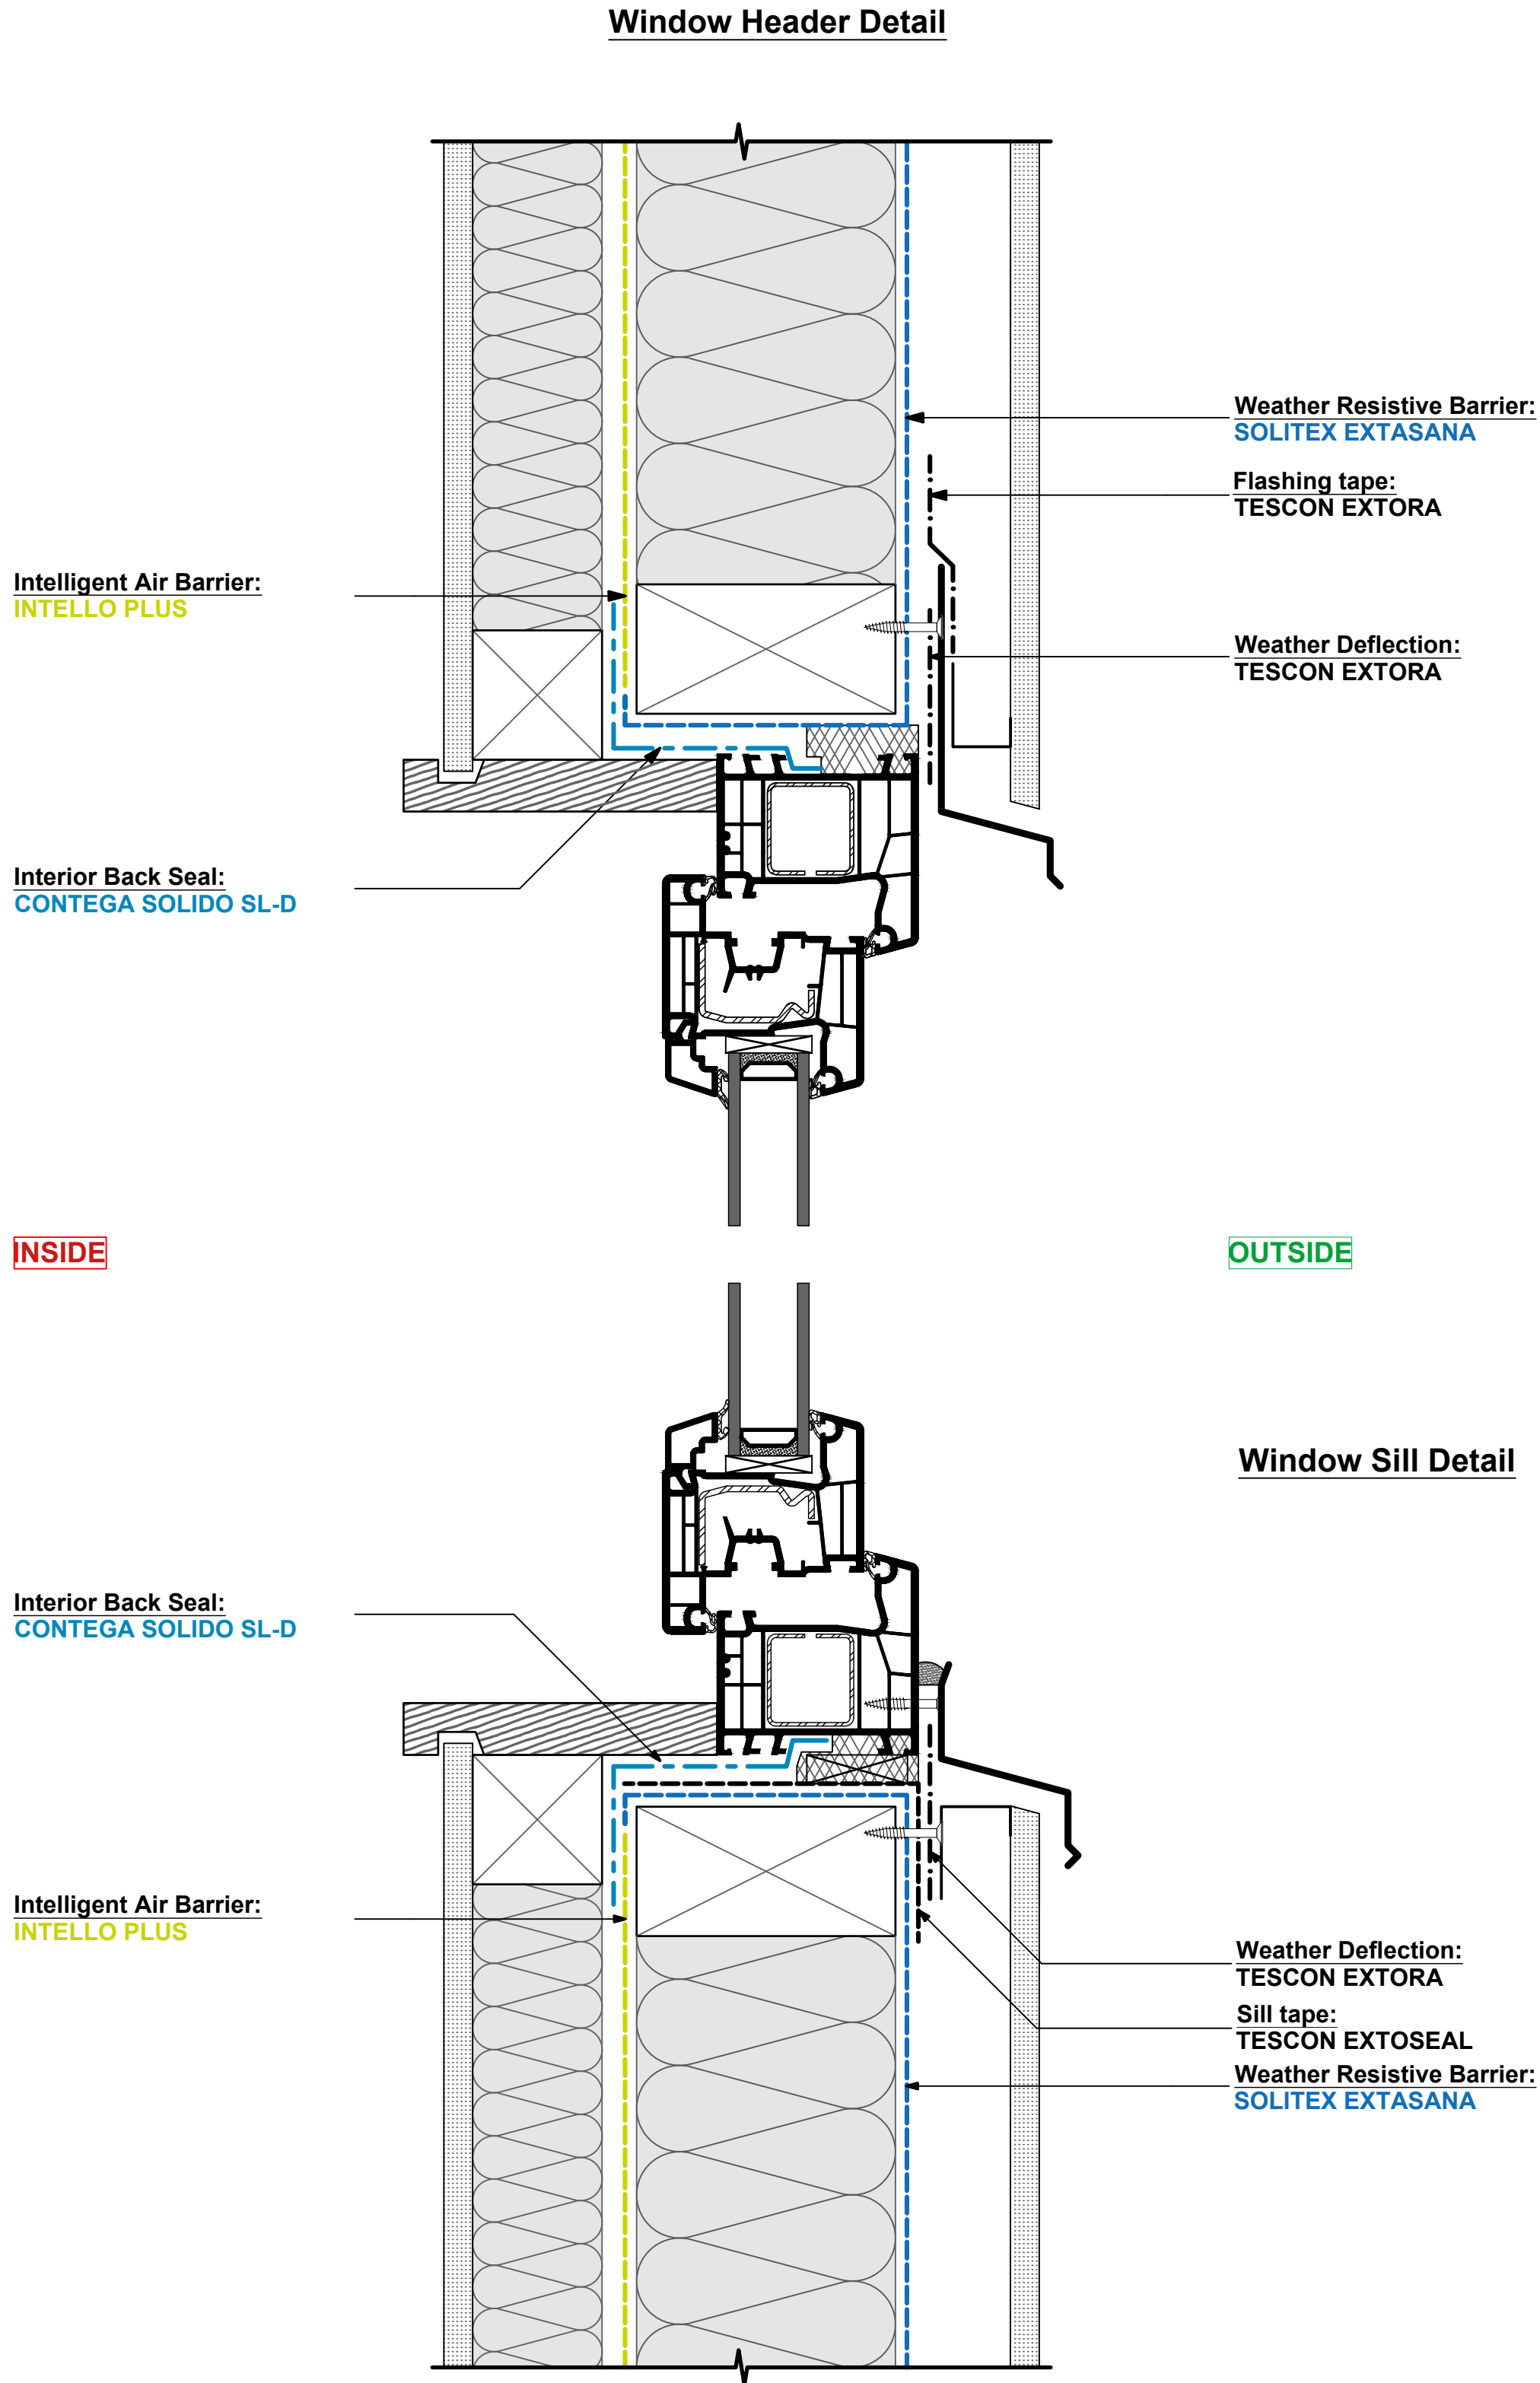

www.proclima.co.nz
www.proclima.com.au

Issued: 12/10/2026

Revision: F

Scale: 1:2 @ A1

© This drawing is the property of Pro Clima NZ Ltd &/or Pro Clima Australia Pty Ltd and must not be copied without permission. This drawing is a guideline to provide typical Pro Clima system detailing for AS/NZS 4284 prototype testing only and subject to change without notice. For application to specific projects, thermal and hygrothermal performance should match specific design, materials and climate requirements. These can be confirmed by hygrothermal analysis using software e.g. WUFI®.

Structural, fire and acoustic engineering design and the incorporation of building services (plumbing and electrical) should be signed-off by a suitably qualified engineer to ensure compliance with all health and safety requirements.

WD4416 uPVC High Performance Window Brick Veneer

TESCON Back Seal 'L-Taping' and TESCON Weather Deflection 'I-Taping'

